

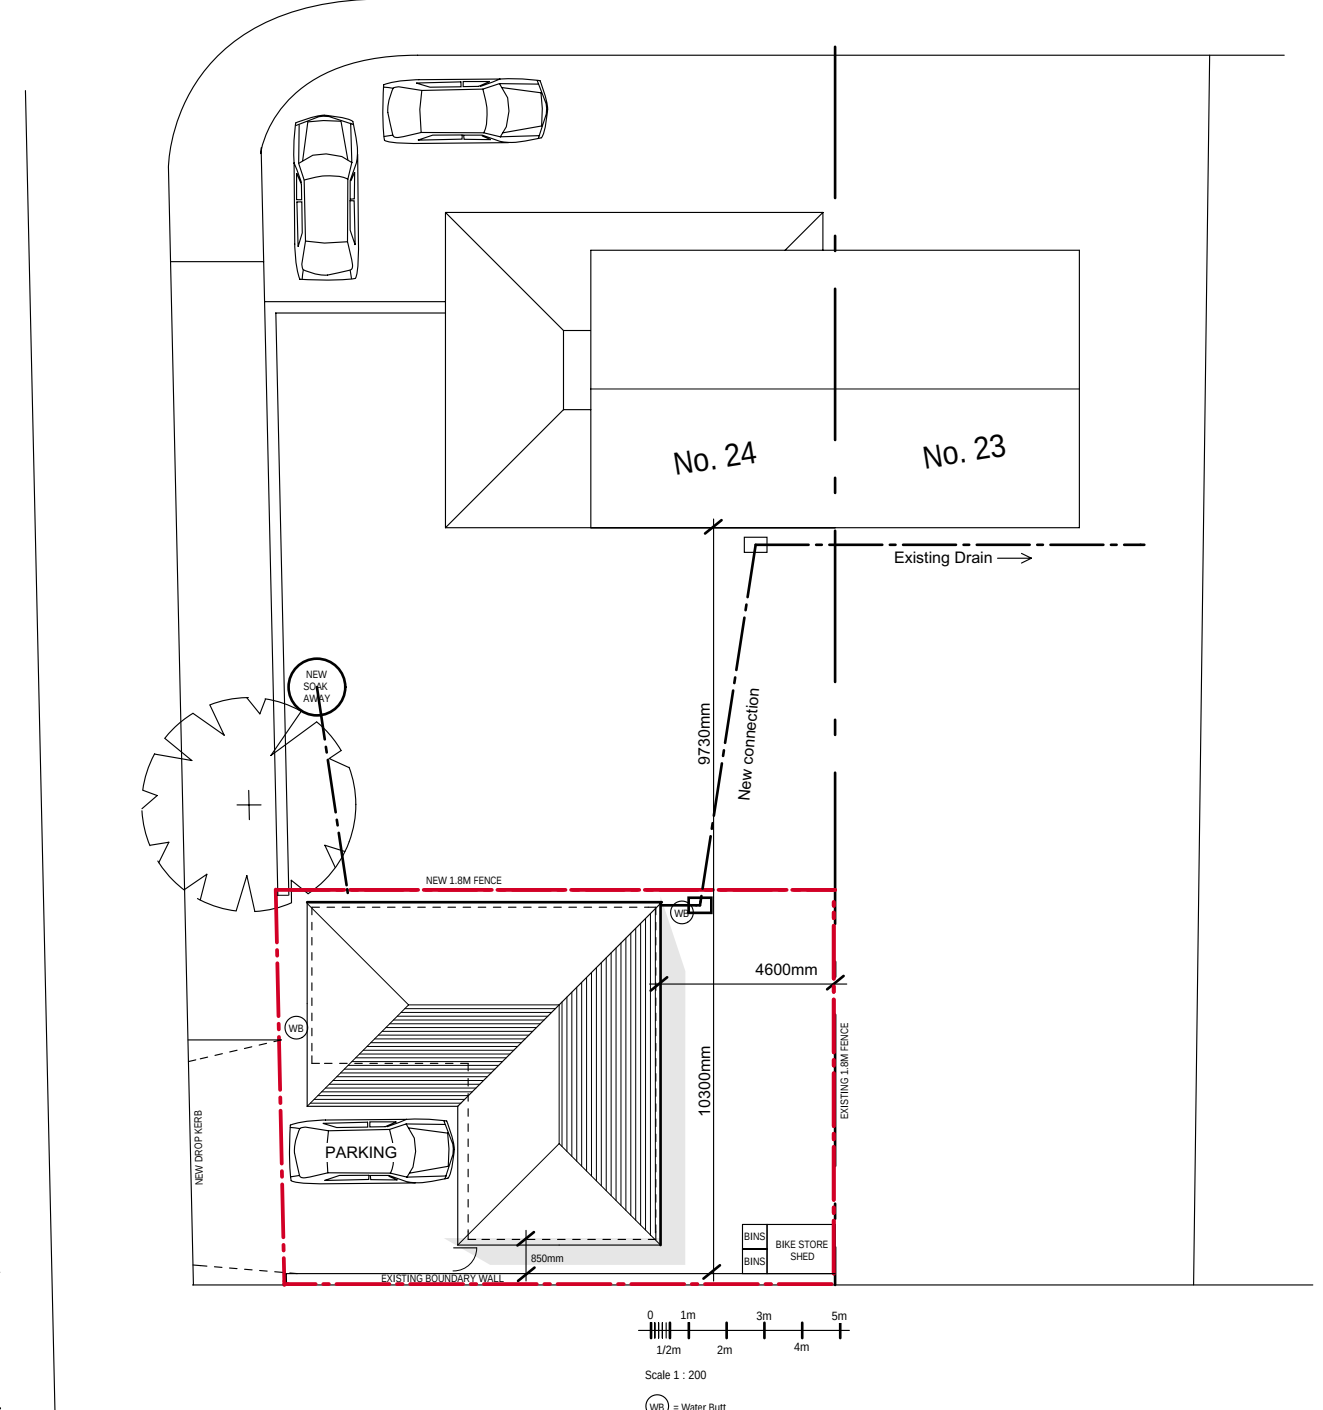
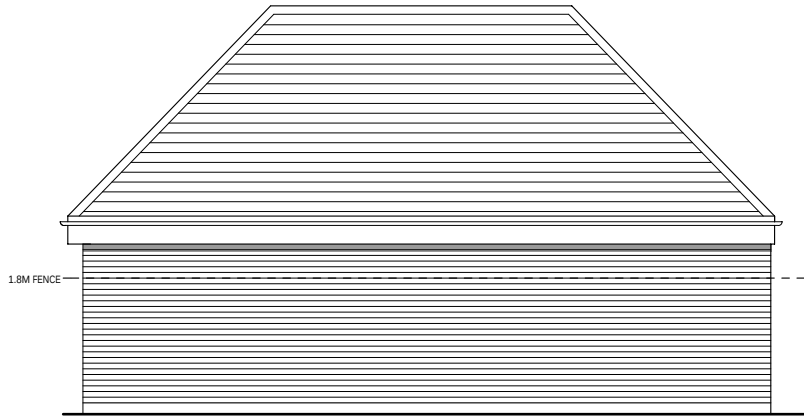
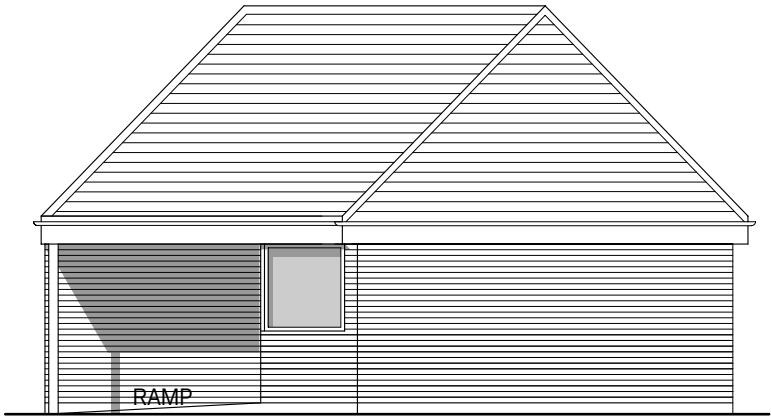


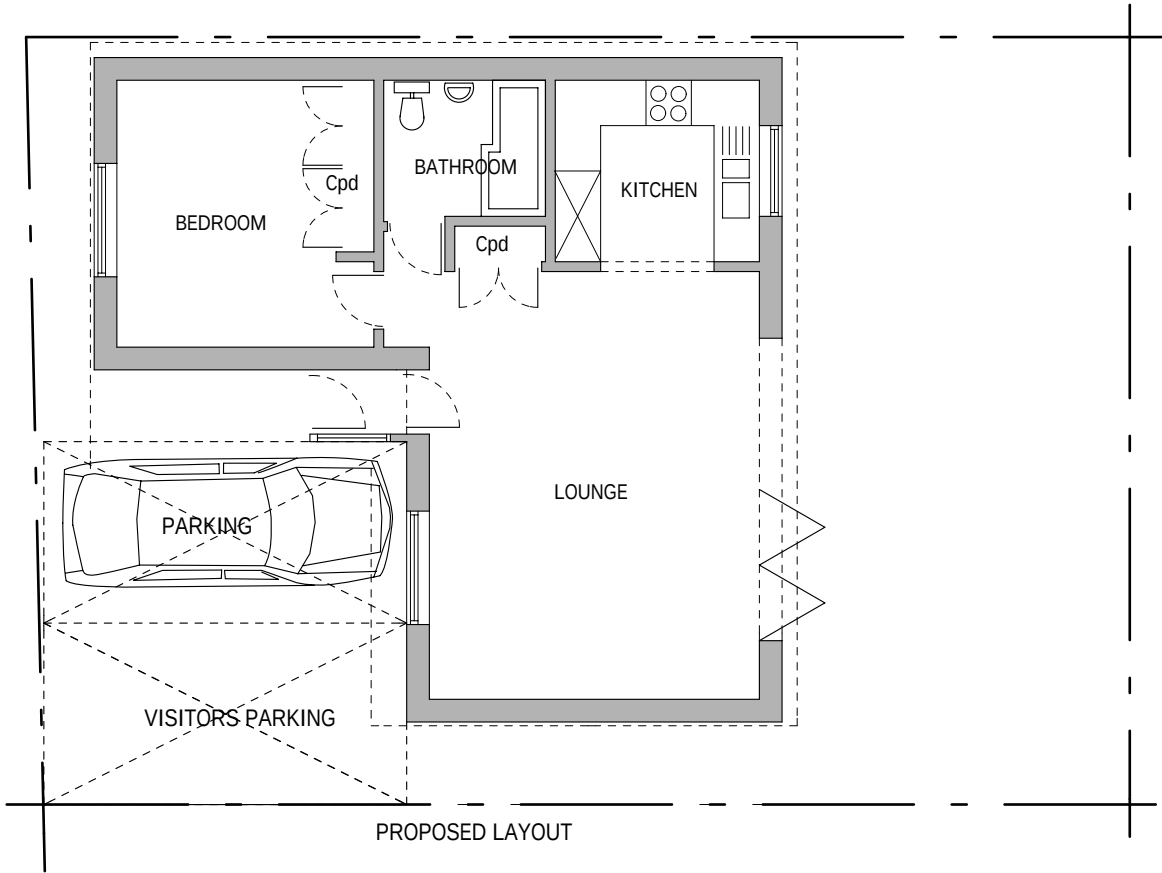

CONCRETE HARDSTANDING

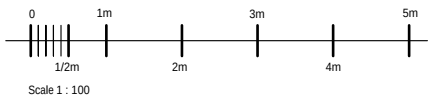

PROPOSED 1 BED DEVELOPMENT FOR
24 BLACKTHORN DRIVE
HAYLING ISLAND
HAMPSHIRE
PO11 9PA

SCALE 1:100, & 1:200

DRAWING No 01072017 DSC A1 REV29