
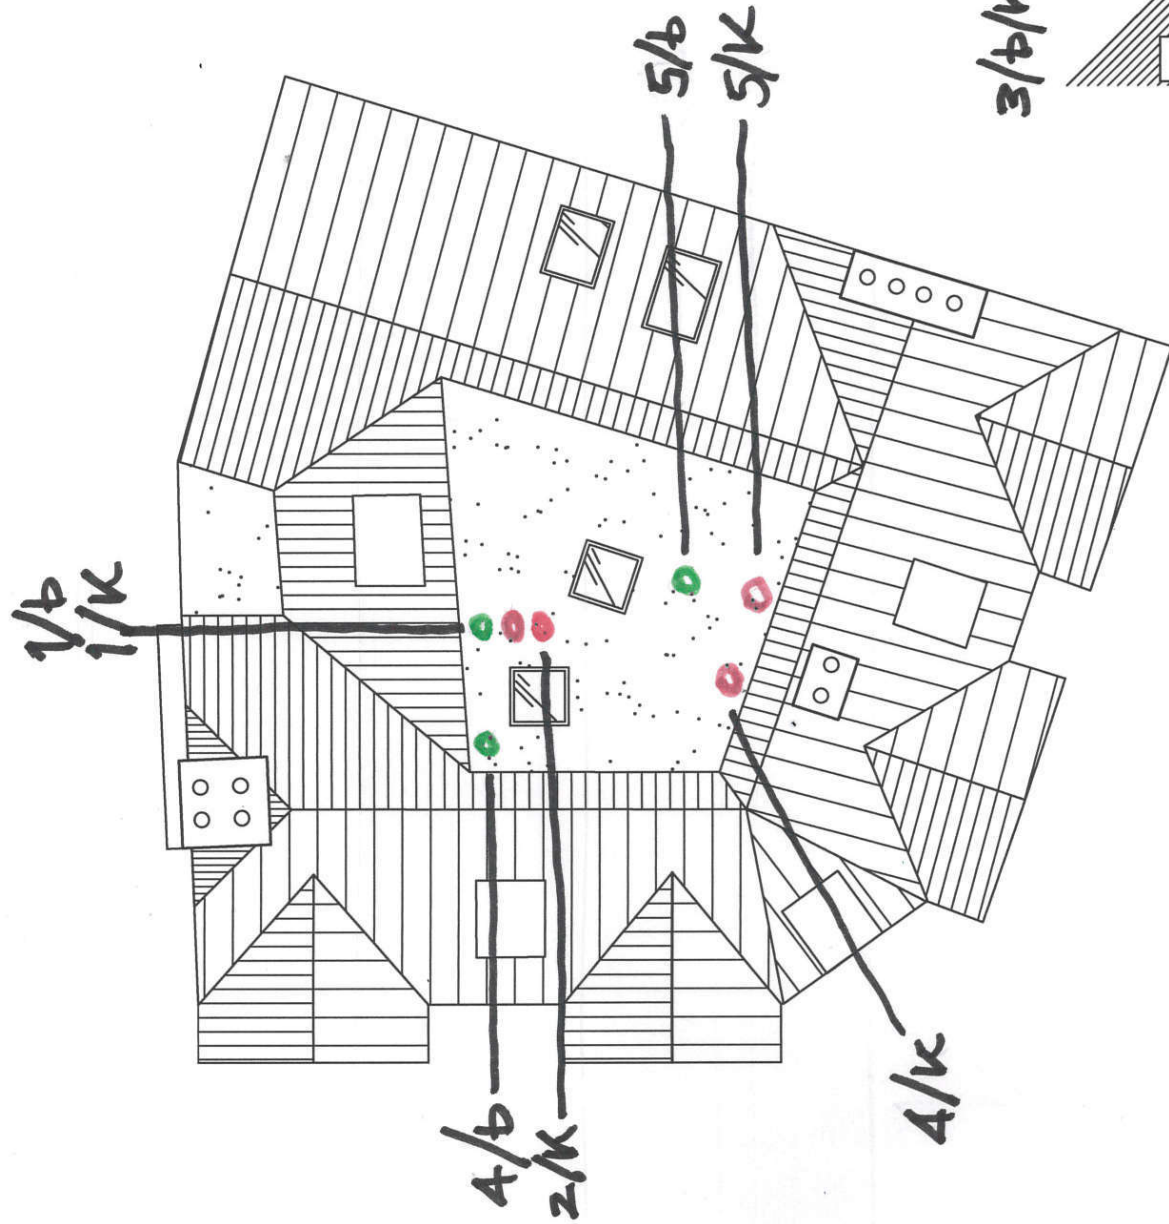


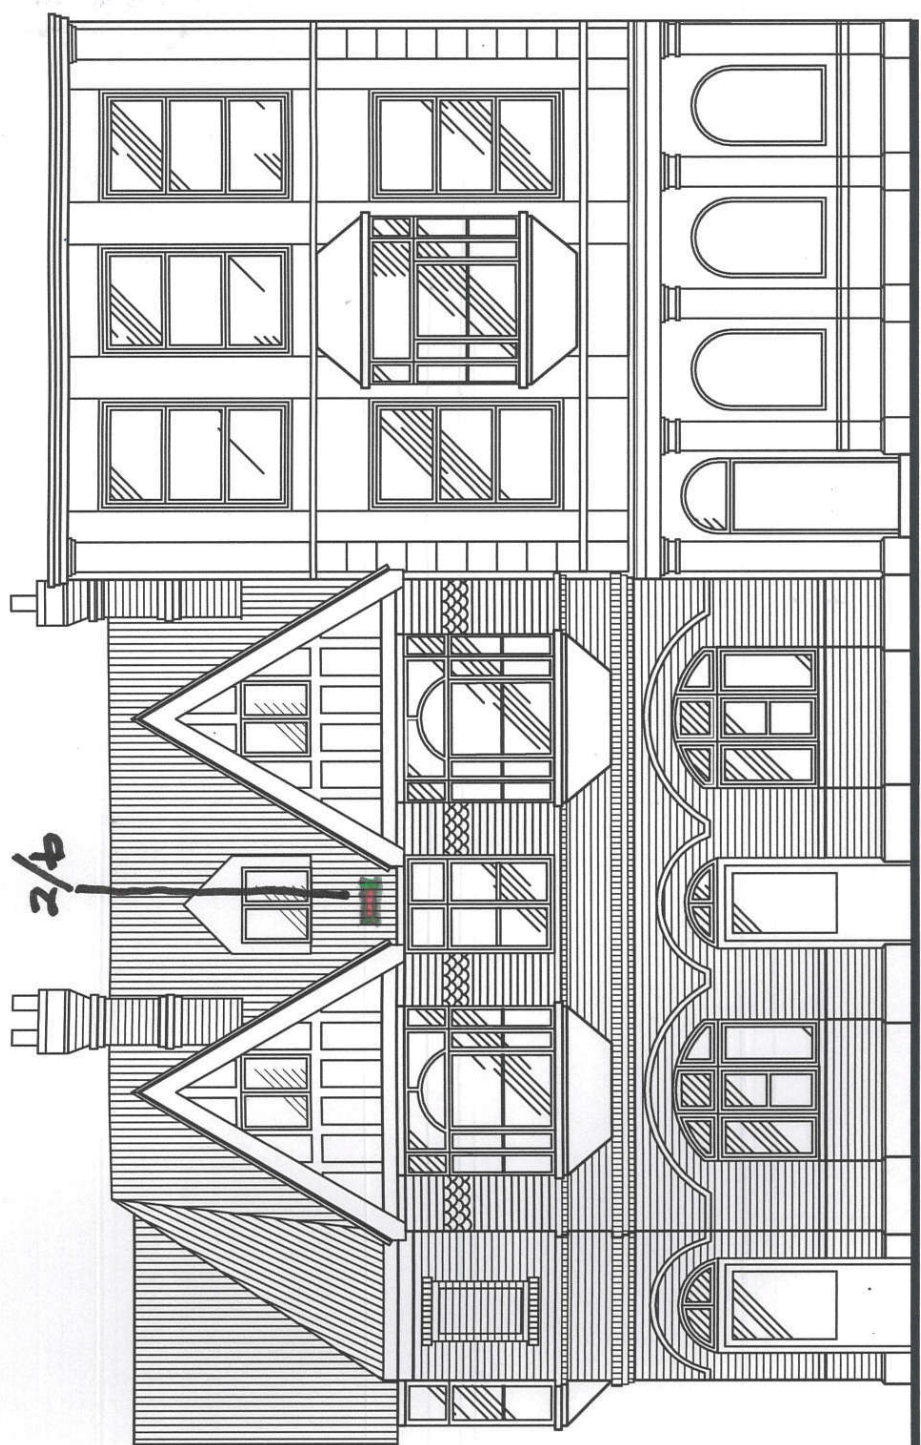

Former White Hart P.H.
East Street
PO9 1AA

Proposed
Vents

Revisions
A.

Martin Critchley
CHARTERED ARCHITECT

The Old Brewery,
15E South Street, Havant,
Hampshire, PO9 1BU
023 92 474 919
critchleyarchitect@hotmail.com

Scale A3 = 1:100
Drawn MHC/SAR
Date 24/02/18

17094-4250

10

20

30

40

metres