
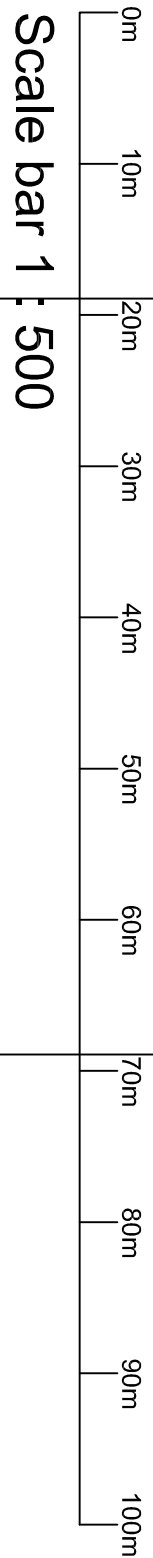


NOTES: -

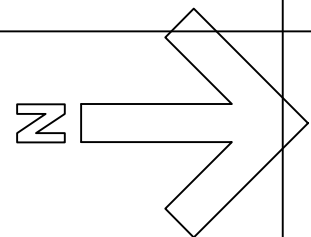

RFU 365 PROJECT

HAVANT RFC

EXISTING
LOCATION PLAN

1:500	SCALE	NJM	DRAWN
21-11-17	DATE		APPROVED

SIS UK Ltd
Tavock Works
Glasdon Industrial Estate
Cirencester
Tel: 01500 817537
pitch@sispitches.com

PROJECT No.	05	REV.	-
DATE	21-11-17	DATE	21-11-17