


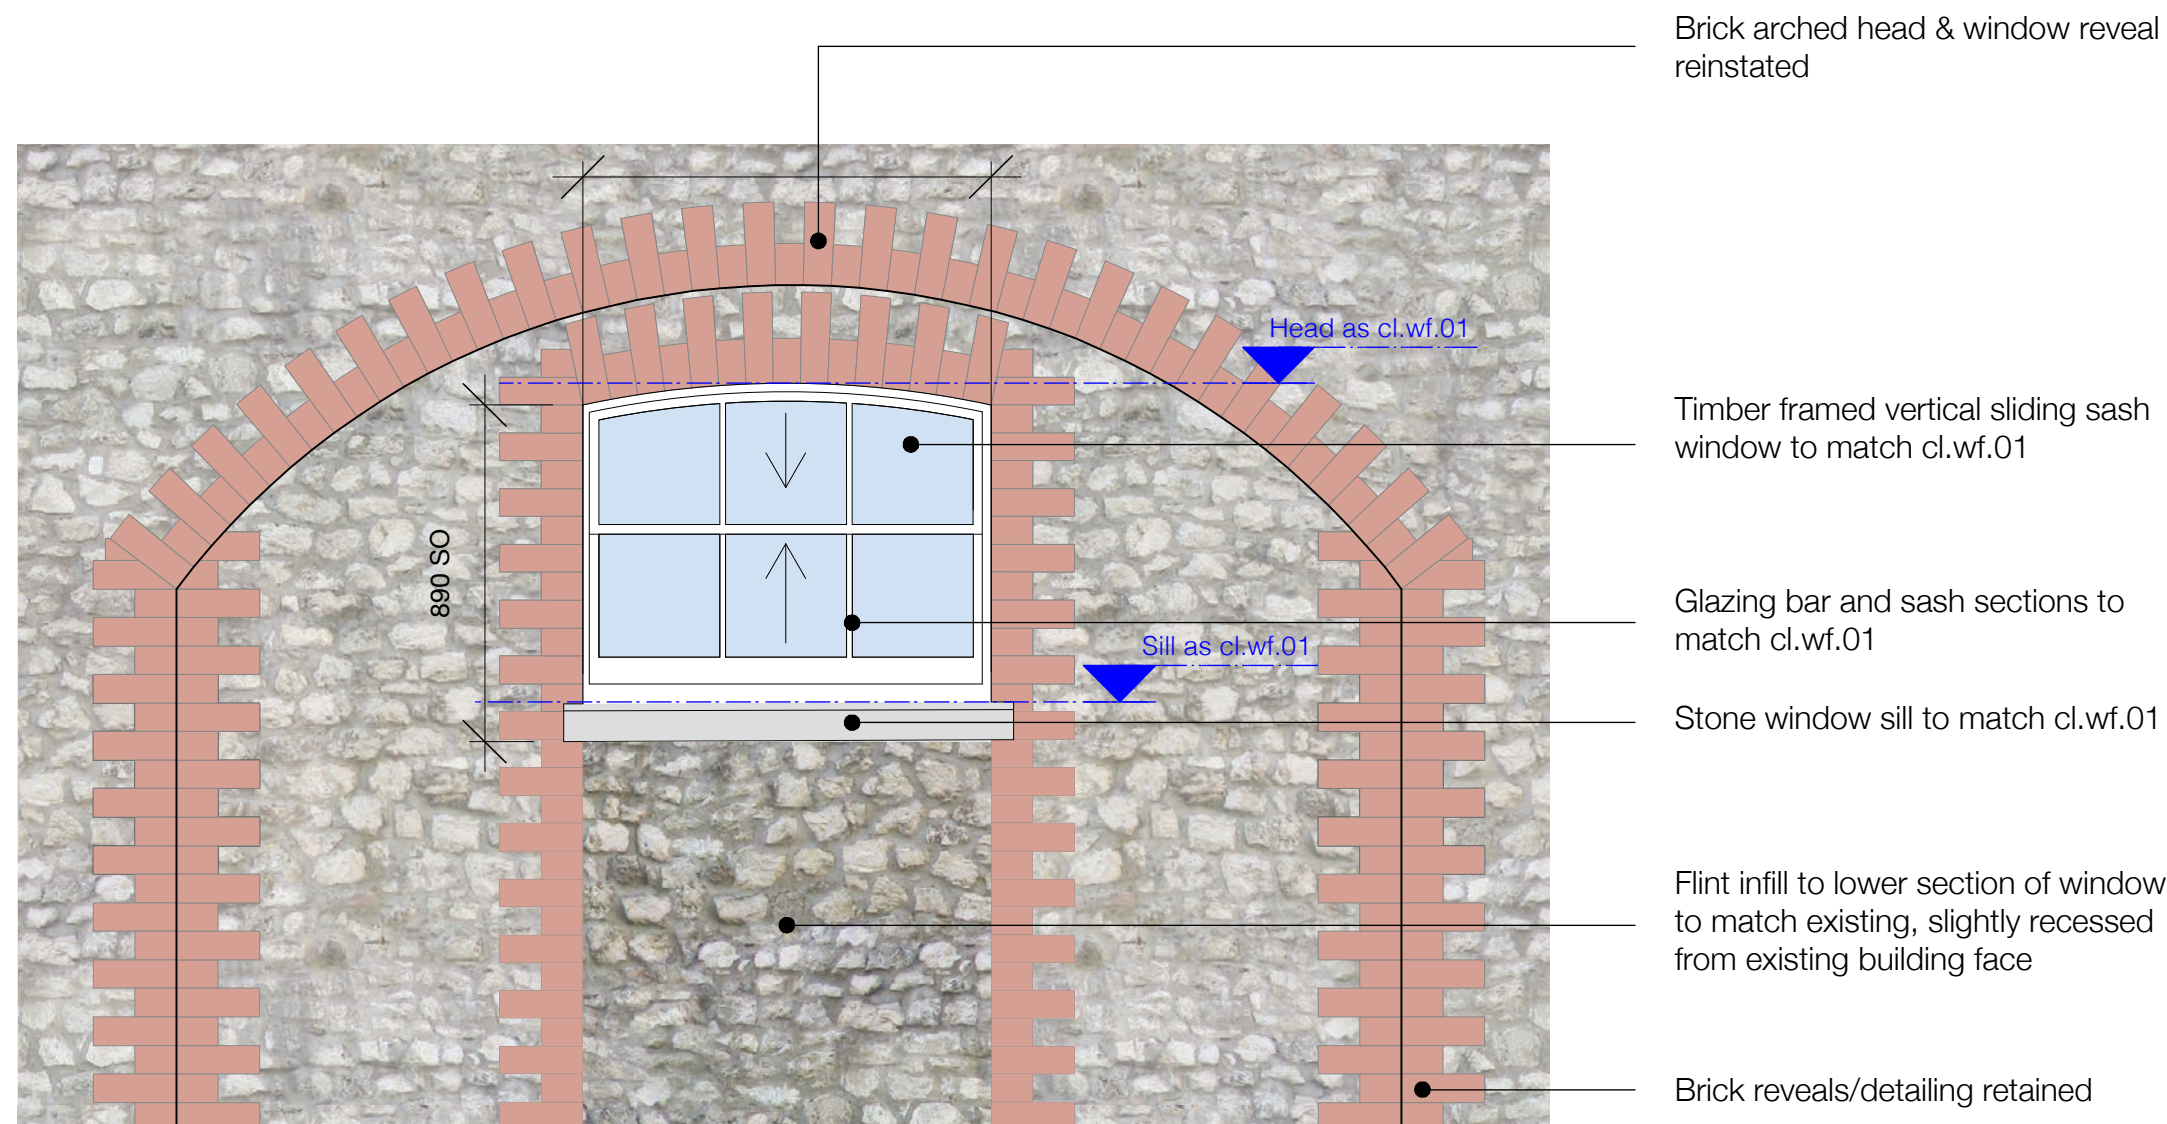

1:20 ELEVATION


former stables first floor west elevation - Window into amended opening

Reference - cl.wf.01 & cl.wf.03

New window into amended opening



overview image - cl.wf.01

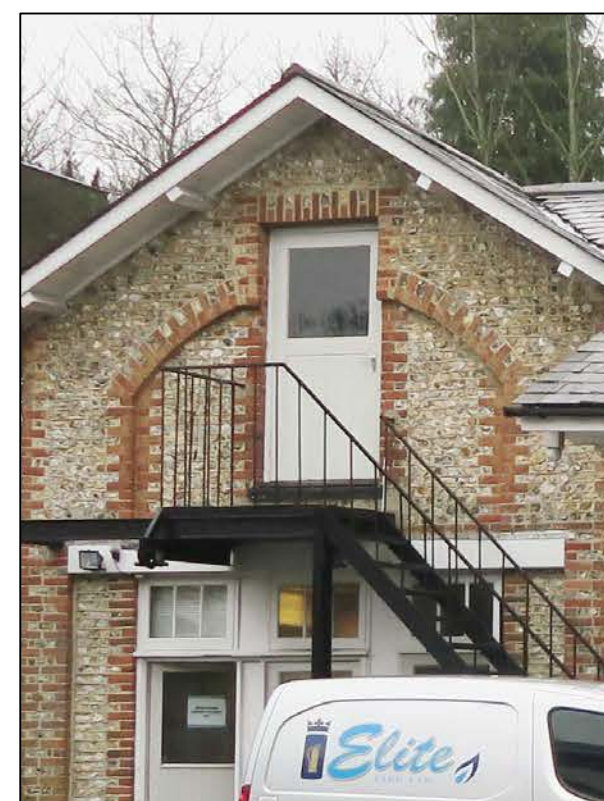

existing image - cl.wf.03