



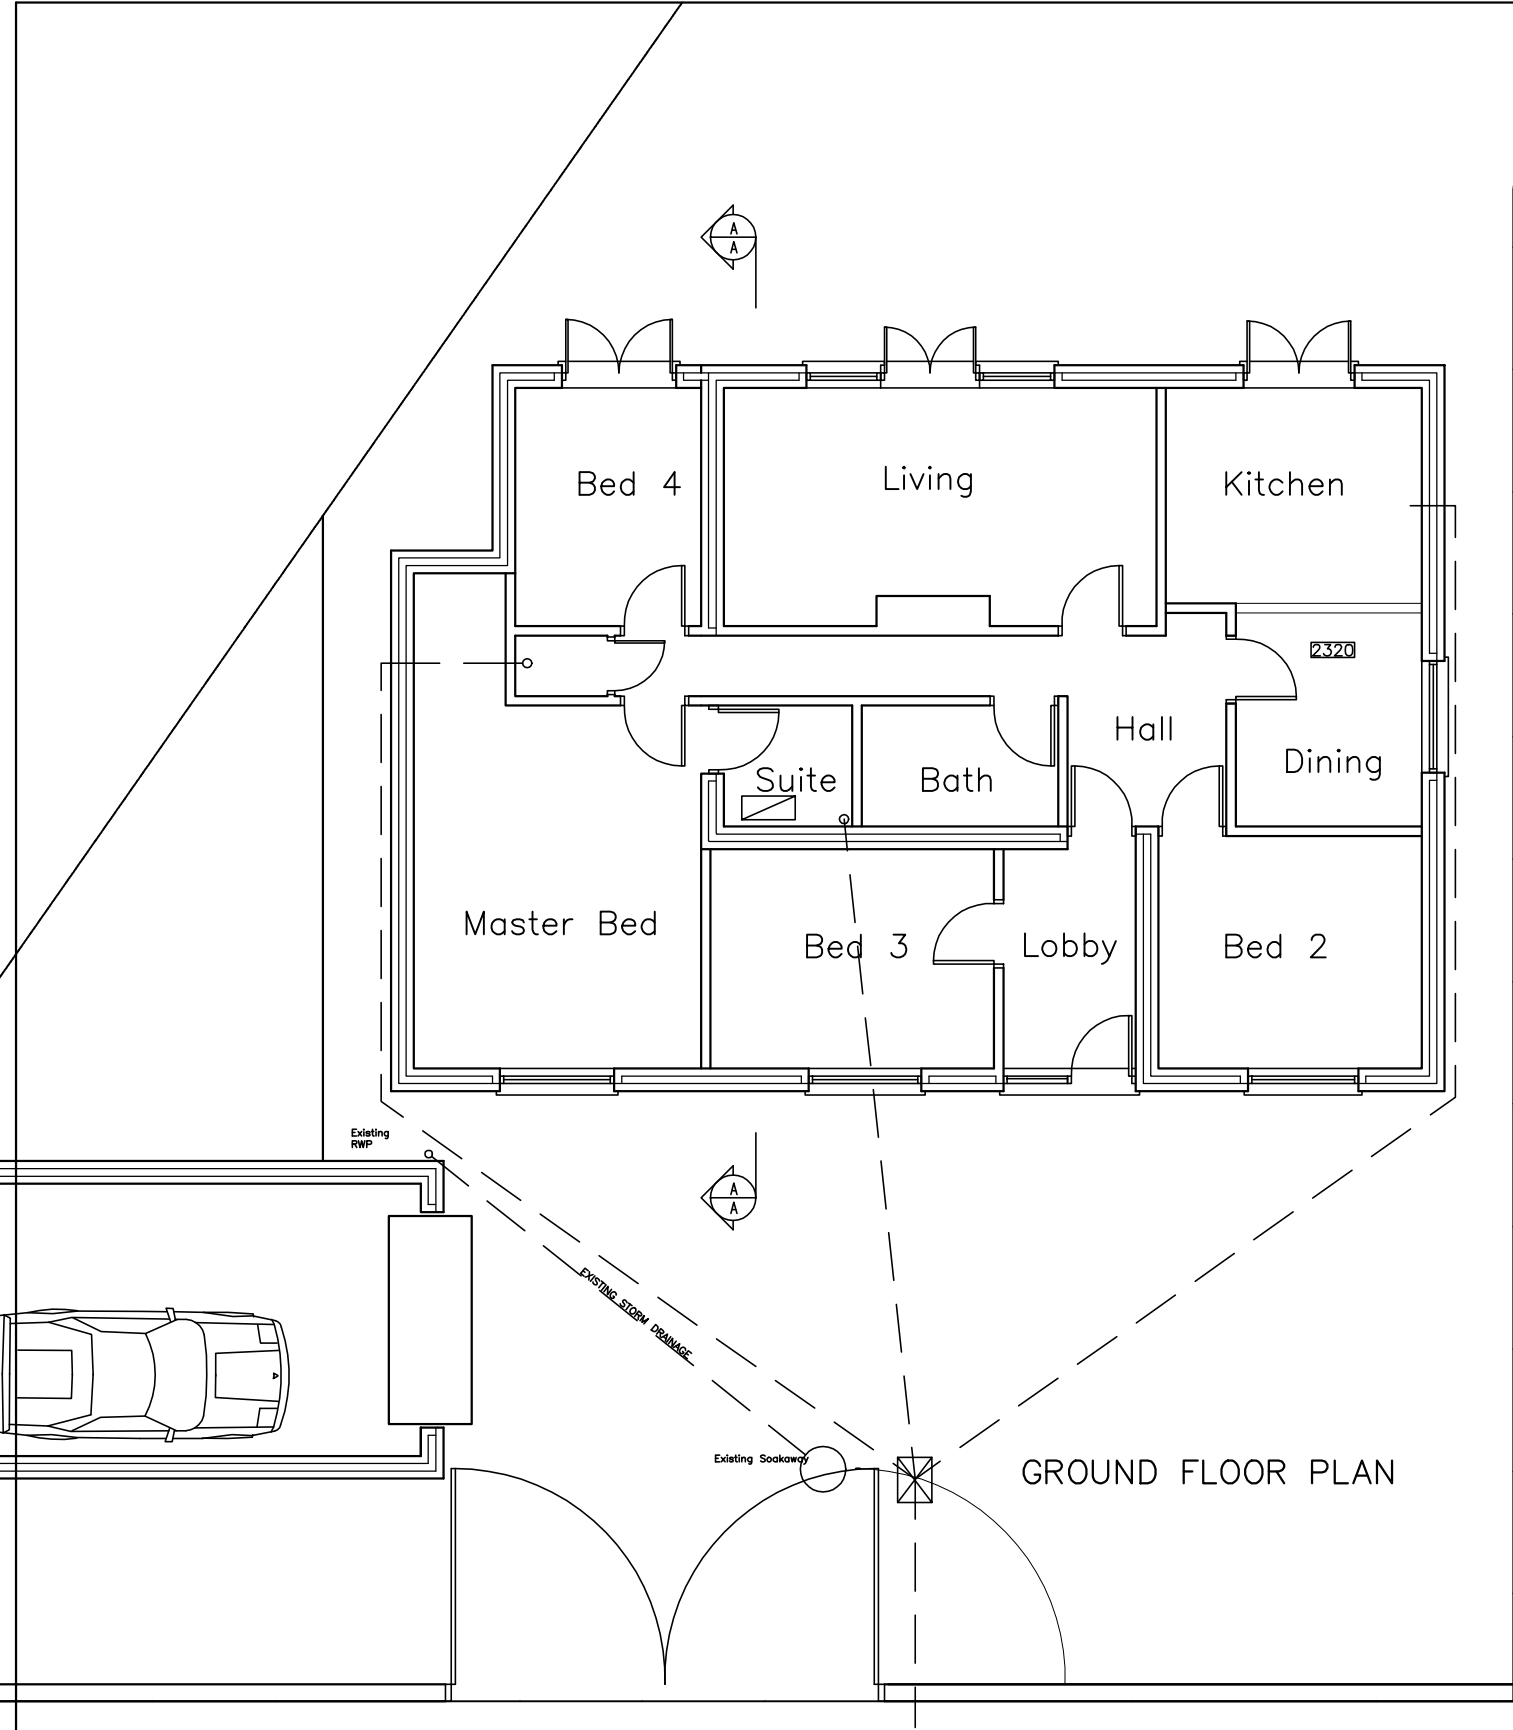

GROUND FLOOR PLAN

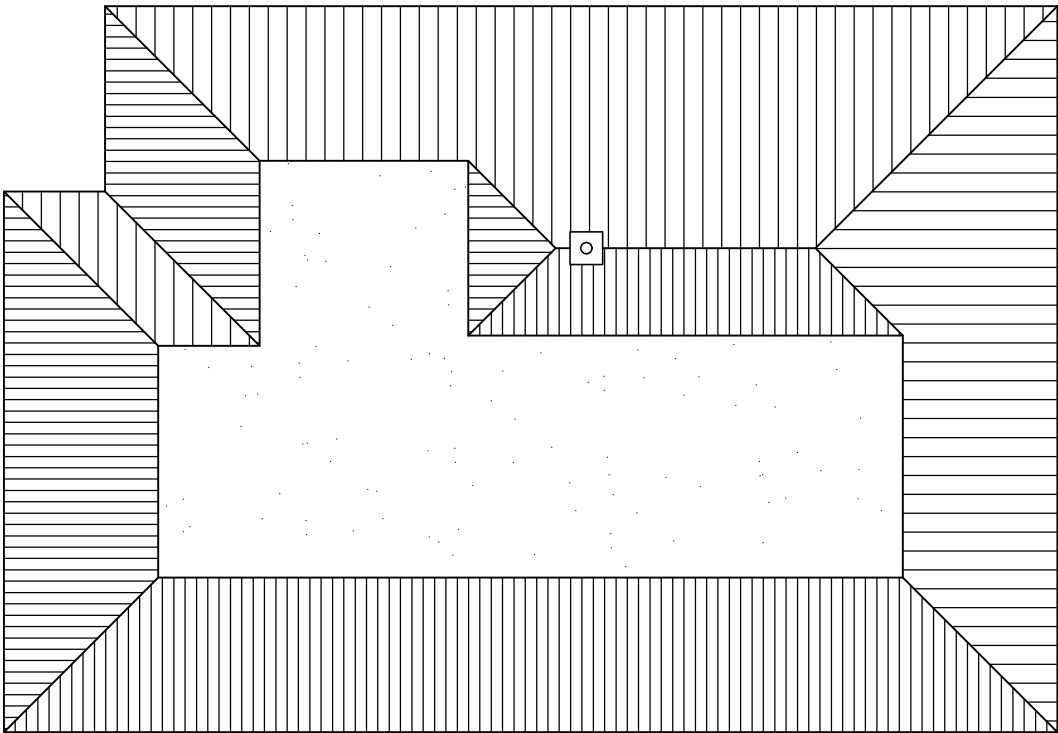

ROOF PLAN

1 North Shore Road Hayling Island Hampshire PO11 0HL	Existing Plans															CAD Critchley Architecture And Design Contact: 02392 474 919 info@caad.online The Old Brewery,15E South Street, Havant, PO9 1BU																														Scale A3 = 1:100 Drawn SAR Date 16/04/18														
	Revisions a) b) c) d)																														18015-201 ⁰																													
10m															20m															30m															40m															