



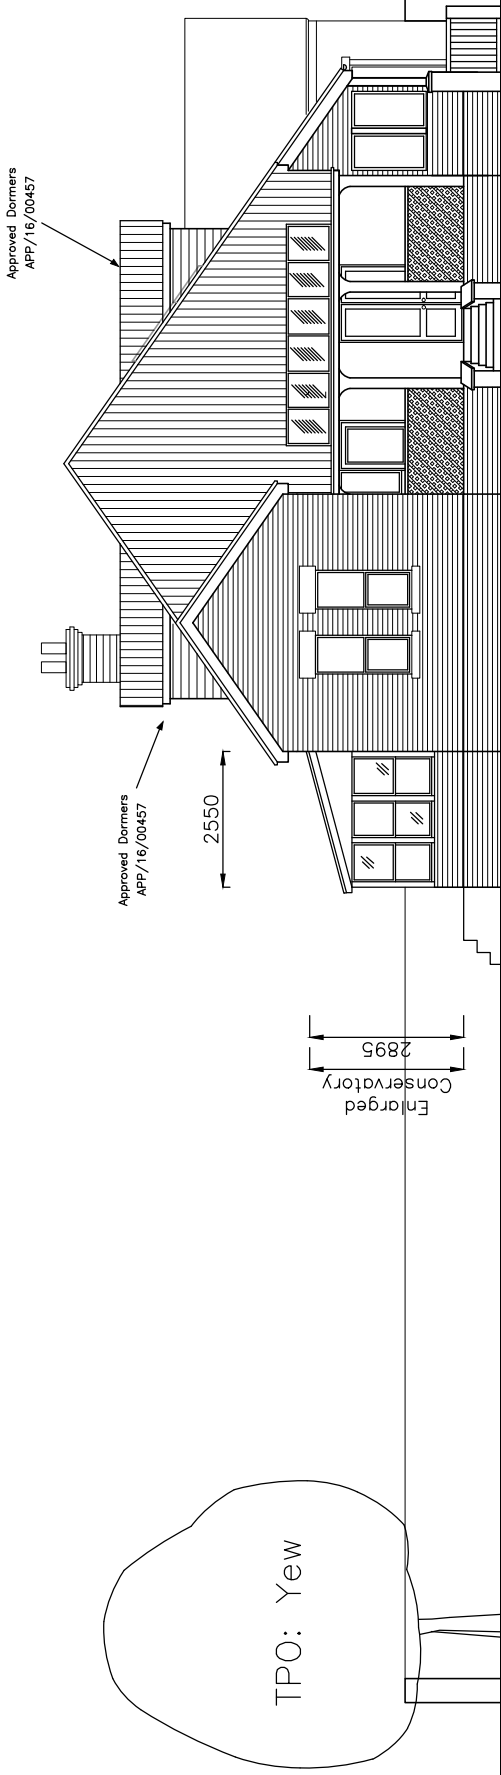

SOUTH

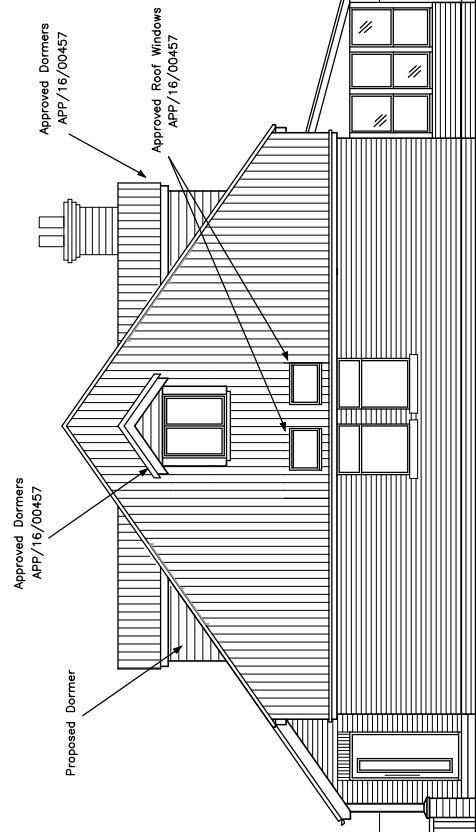


NORTH

21 Grove Road
Havant
PO9 1AR

PROPOSED
ELEVATIONS

Revisions
A. Conservatory Extension 16/03/18
B. Conservatory Revisions 19/03/18
C.

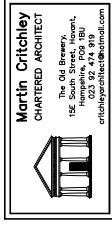

Scale A3 = 1:100
Drawn SAR/NKM
Date 12/03/18

1607-511 B