


	0
	2
	4
	6
	8
	10


PHYSICAL SCALE IN METERS @ 1:100

NOTES:


This drawing has been produced solely for PLANNING/DESIGN.
Do not Scale from this Drawing except for planning purposes.
Any draughting shown is presumed and to be checked on site
before commencement of works.
This drawing is the copyright of MF Designs Ltd.

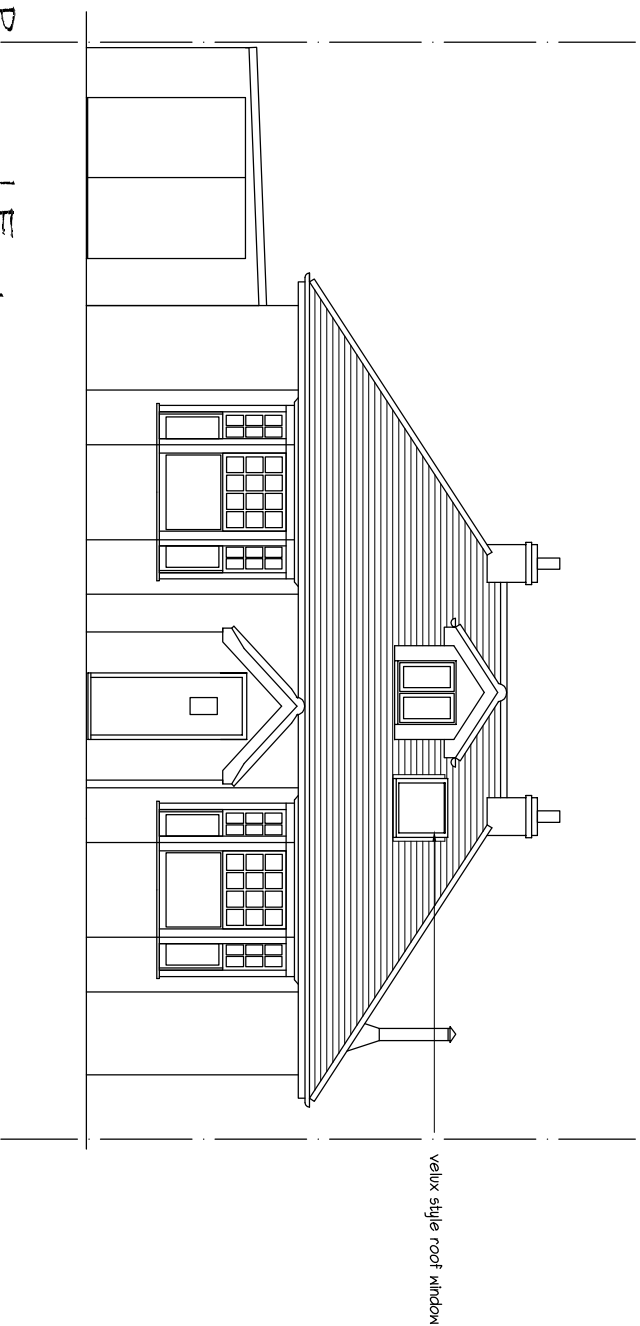


Proposed Fast

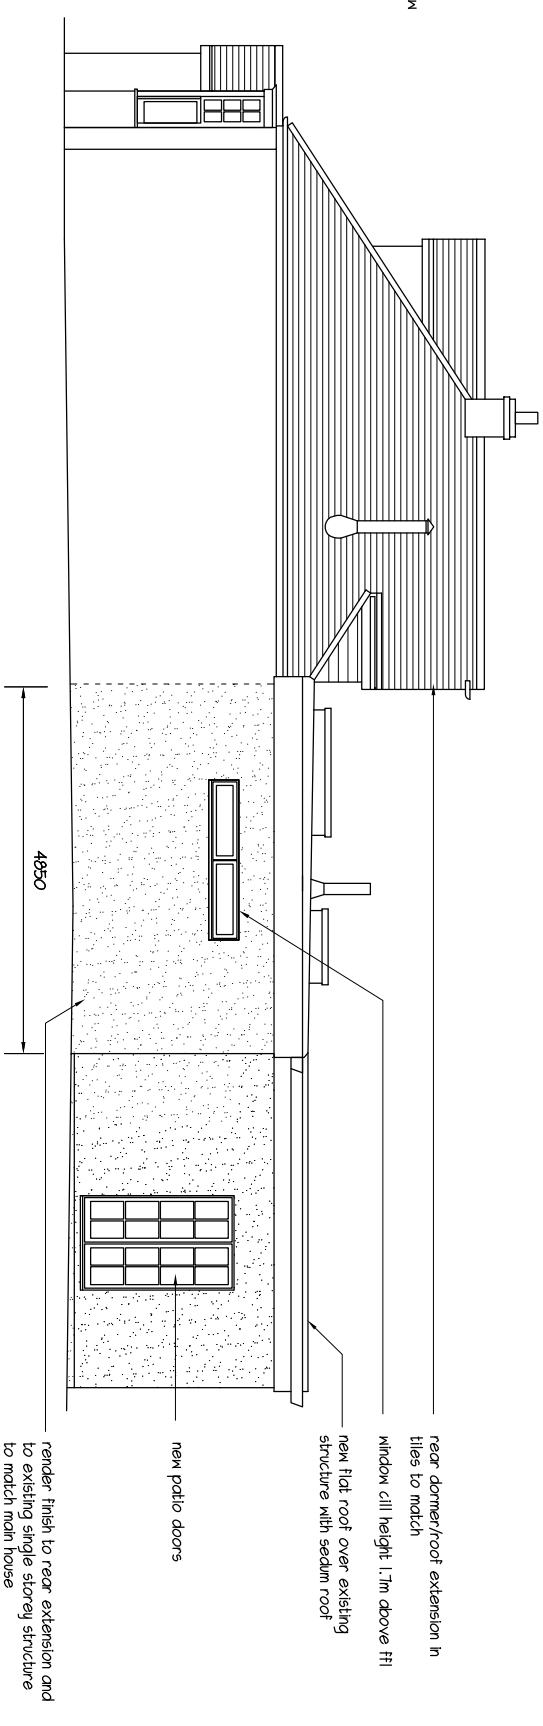

Proposed North

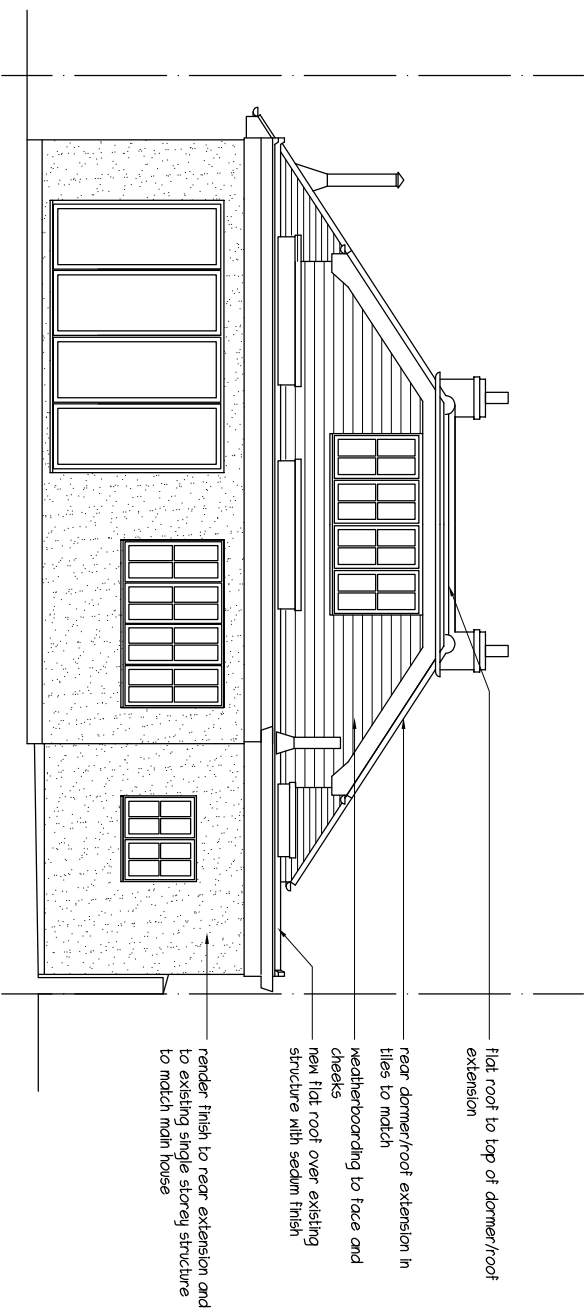

Proposed West

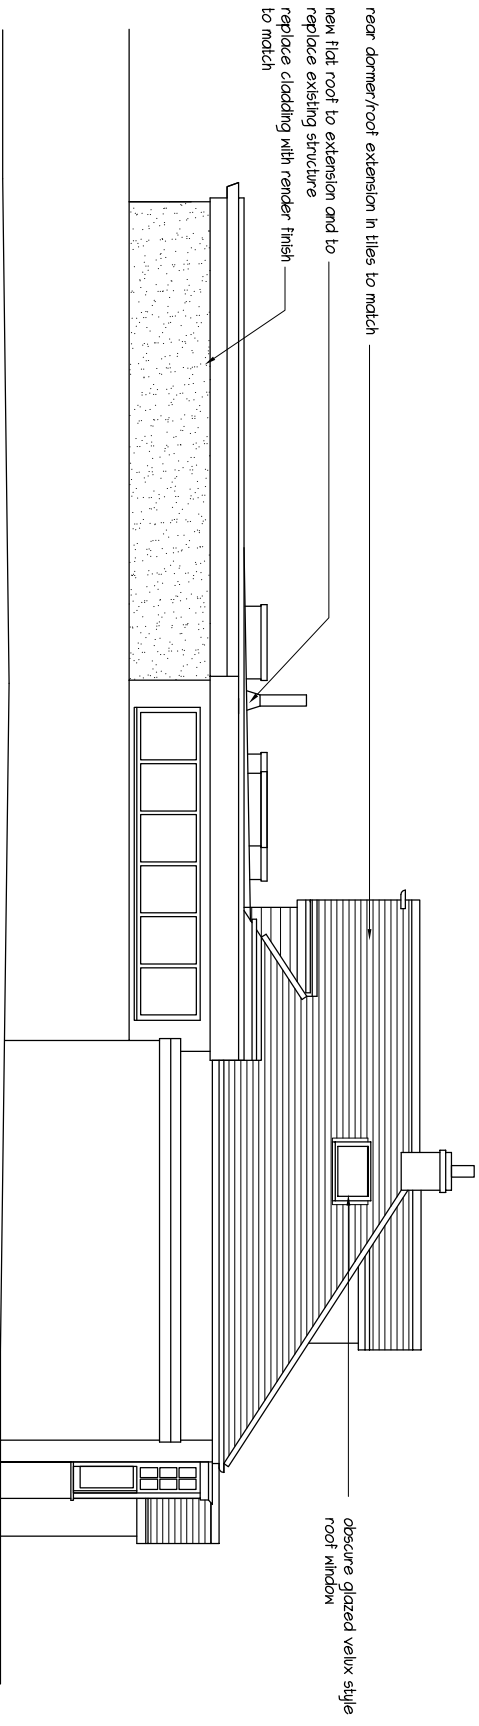

Proposed South

B: 28/03/2018 - removed door to side
A: 22/03/2018 - revised rear roof

A: 22/03/2018 - revised rear roof

mf designs ltd

Chartered Architects

36 Grove Road • Havant • Hampshire • PO9 1AR
Director: Martin Farrer RIBA • Co Registration No.4507379

t/f 02392 470967
 e admin@mfdesigns.org.uk

Date: March 2018

Job No: 3194

Scale: 1:100

Drq No: P_02B

EXTENSION & ALTERATIONS - 48 Kings Road, Emsworth. PO10 7HN

Date: March 2018 Job No: 3194
Scale: 1:100 Dwg No: P_02 B