




Key	
Block paving by Marshalls Ltd or similar, 200mm x 100mm smooth finish, chamfered, colour buff, laid herringbone pattern.	
Saxon paving slabs by Marshalls Ltd or similar, 450mm x 450mm smooth finish, colour buff	
Feature shrub planting: 5no. / per m² Cistus X Purpureus, 30-40cm high, 3 litre CG. (All planting is to be completed by the end of the first planting season after occupation of the dwelling).	
Grassed areas	
1800mm high closeboard fence	
Tree: 3no. Prunus Maackii (Amur Cherry)	
1100mm high post and rail fence	

ERICA CLOSE

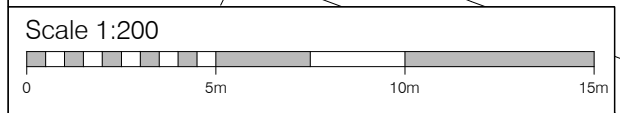

 Residential Development Solutions		
CLIENT Sovereign Land Developments Ltd		
SITE Land to the rear of 1 Erica Close, Cowplain		
TITLE Enclosures & Soft Landscaping Plan		
SCALE 1:200 (A3)	DRAWING NO. KALO.0142.405	REVISION
DATE Sept 17		
DRAWN PDB	CHECK	
Kalotec Limited, Cams Hall, Fareham, Hampshire, PO16 8AB Telephone: 01329 227 424 Email: info@kalotec.co.uk Website: www.kalotec.co.uk		
COPYRIGHT © KALOTEC LIMITED		