




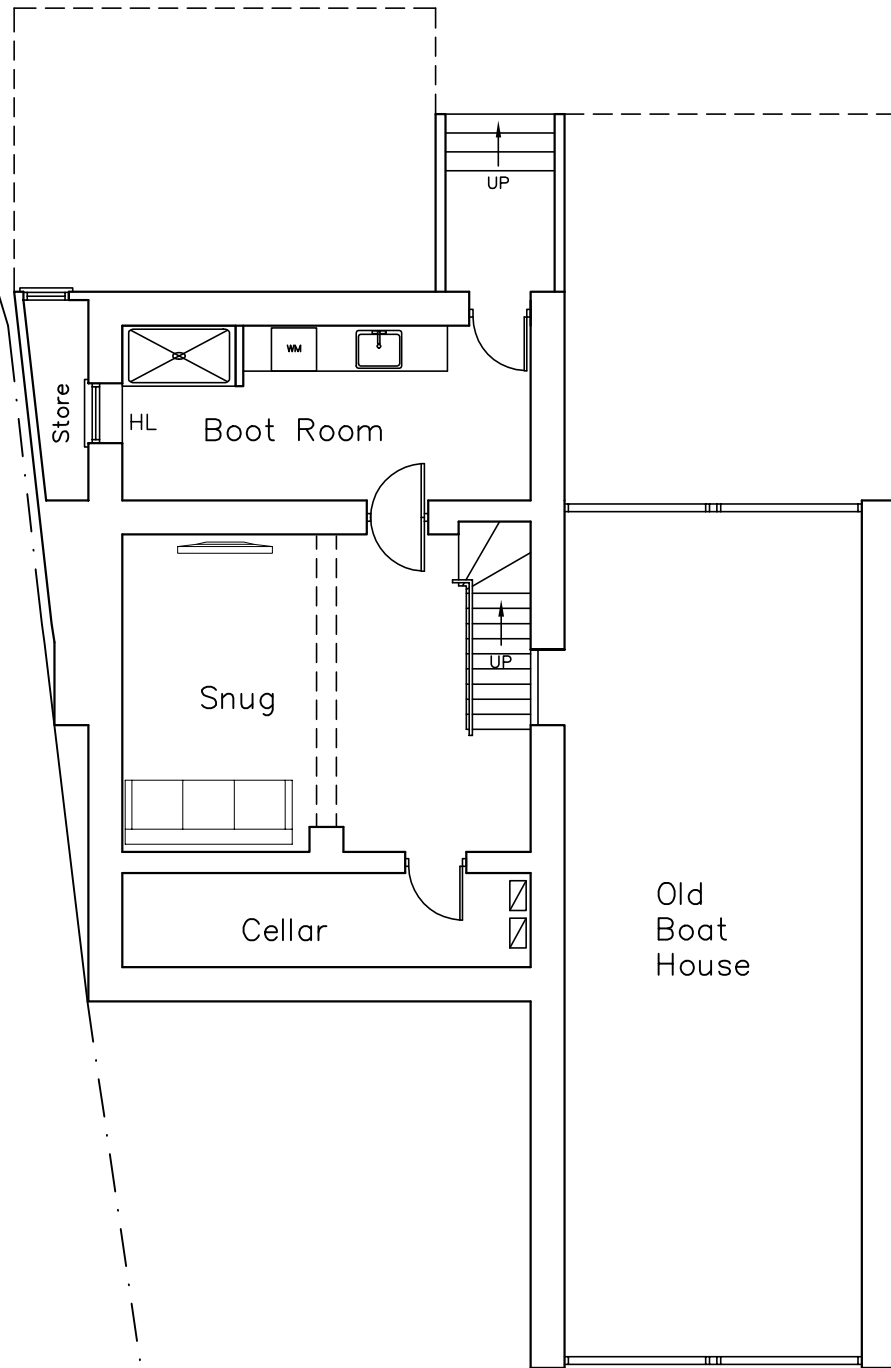

BASEMENT

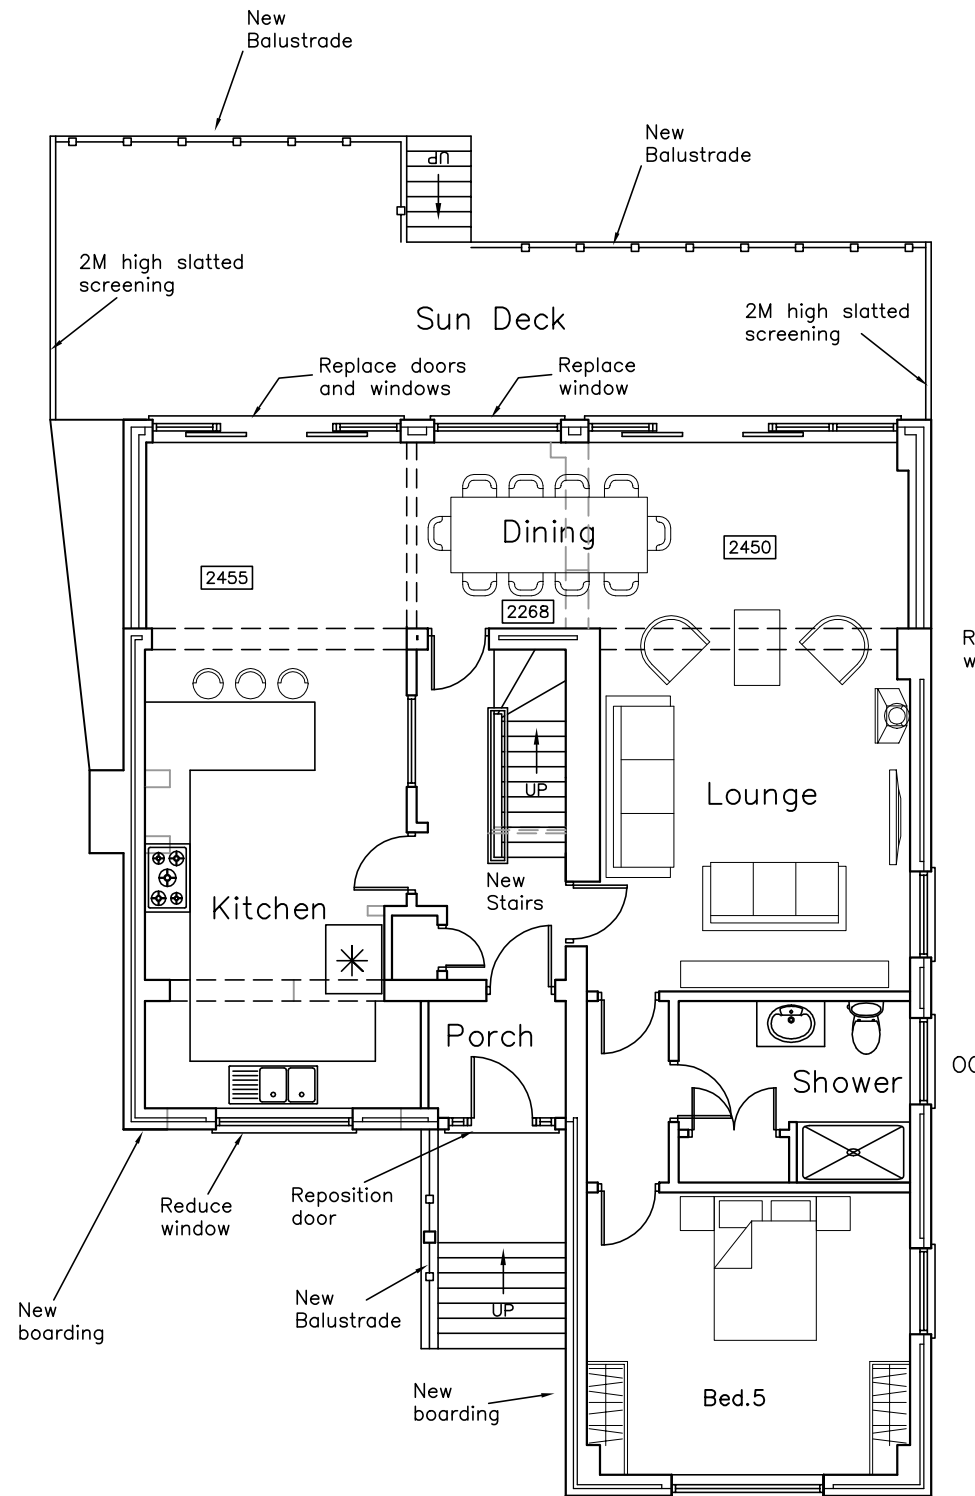

GROUND

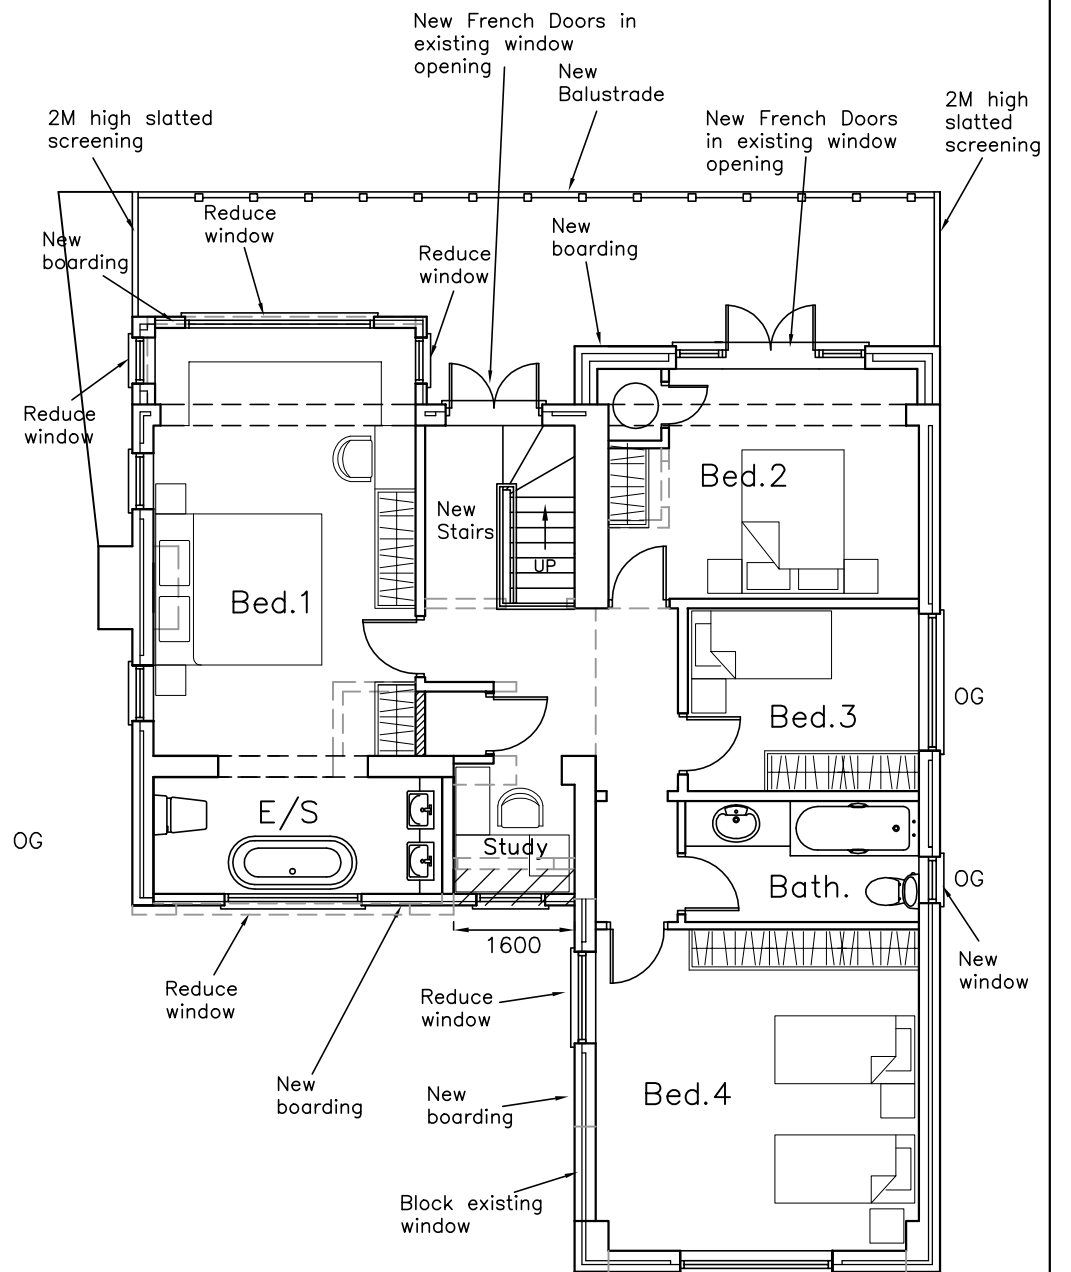

FIRST

Sinah House
Ferry Road
Hayling Is.
PO11 0DG

PROPOSED FLOOR PLANS

Revisions

- A. Window revisions. 01/02/18
- B. Windows reduced. 07/02/18
- C. Client revisions. 12/02/18
- D.



Scale A3 = 1:100
Drawn ELR/JHL/BLB
Date 31/01/18

1513-412^C