


DO NOT SCALE FROM THIS DRAWING. VERIFY ALL DIMENSIONS BEFORE SETTING OUT, COMMENCING WORK OR MAKING ANY SHOP DRAWINGS. REPORT ANY DISCREPANCIES TO SUPERVISING OFFICER IMMEDIATELY. COPYRIGHT ©


Rev	Description	Date

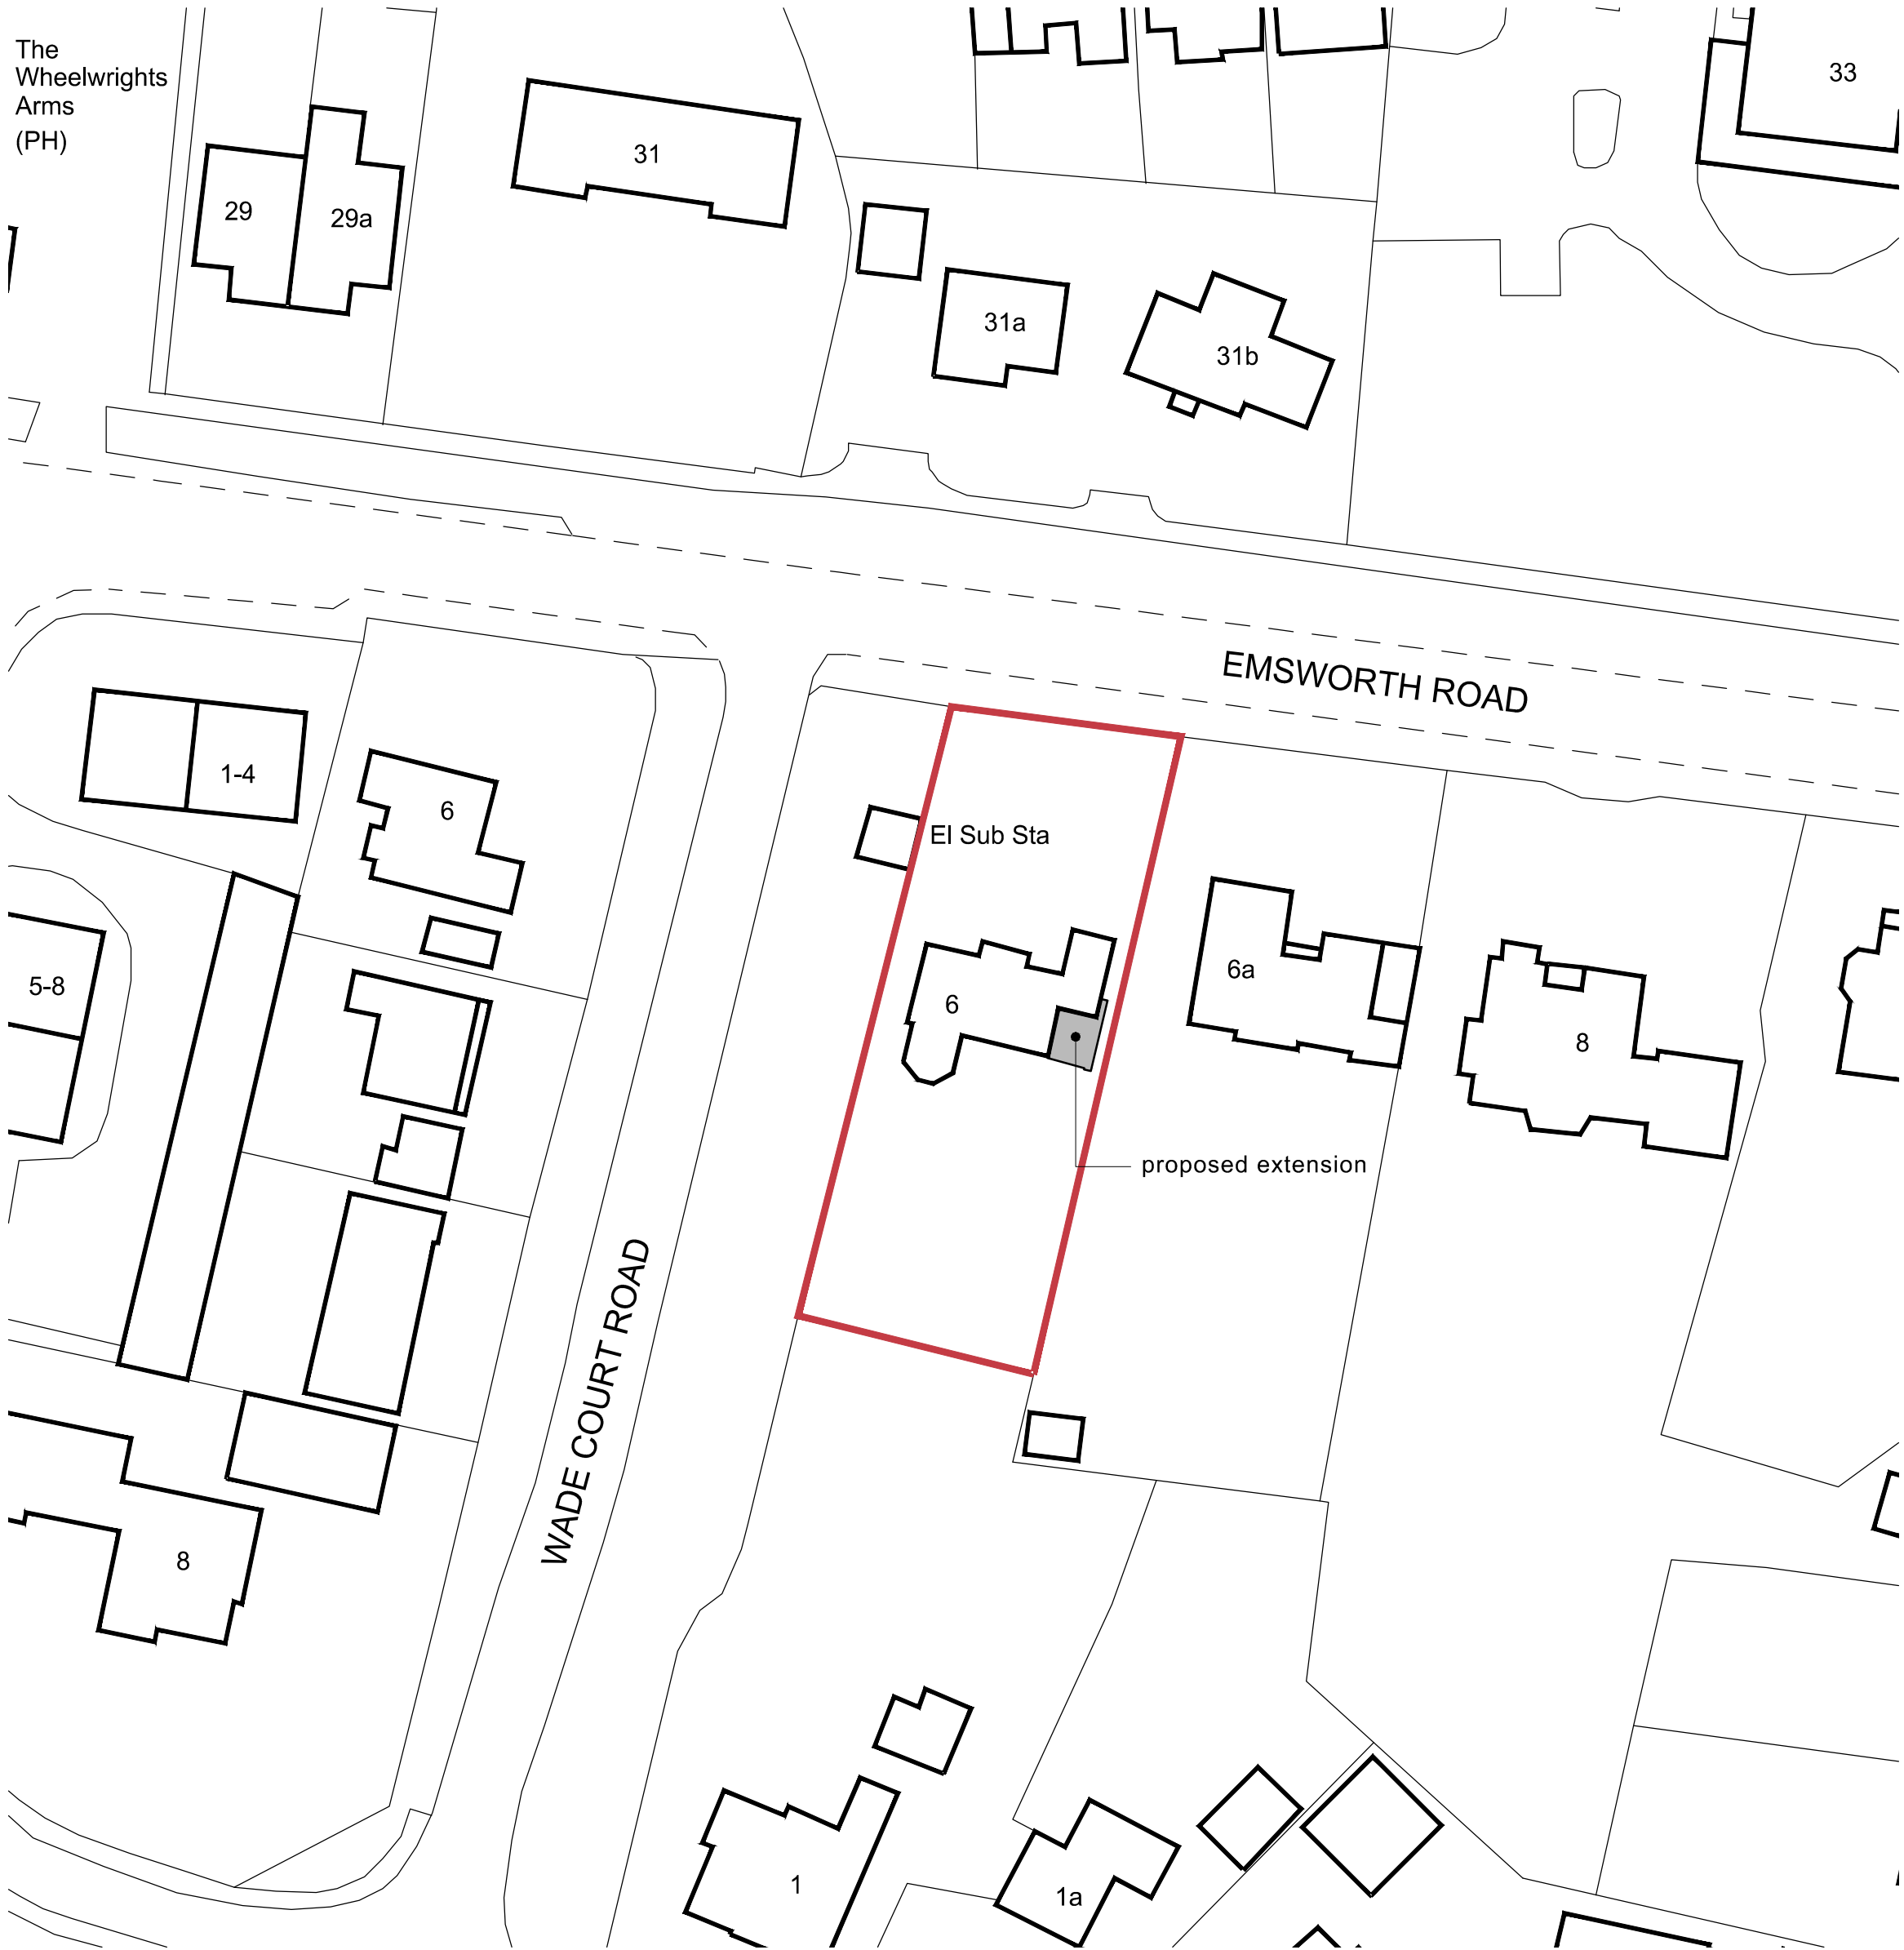

BLOCK PLAN
1:500



SITE LOCATION PLAN

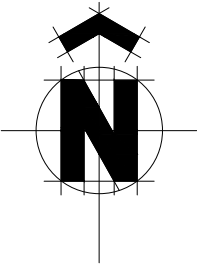

A2 DRAWING
ORDNANCE SURVEY LICENCE NO. 100051661

AVES
ARCHITECTURAL

architecture
and planning

CLIENT **Mr and Mrs N Griffiths**

115 Anstey Road
Alton
Hampshire
GU34 2FN
01420 543706

JOB **Proposed Alterations & Extensions to
6 Emsworth Road, Havant**

DRG **BLOCK AND LOCATION PLANS**

aves162@btinternet.com

SCALE **AS SHOWN** DRAWN **ma**

DATE **November 2017**

17/11/03