
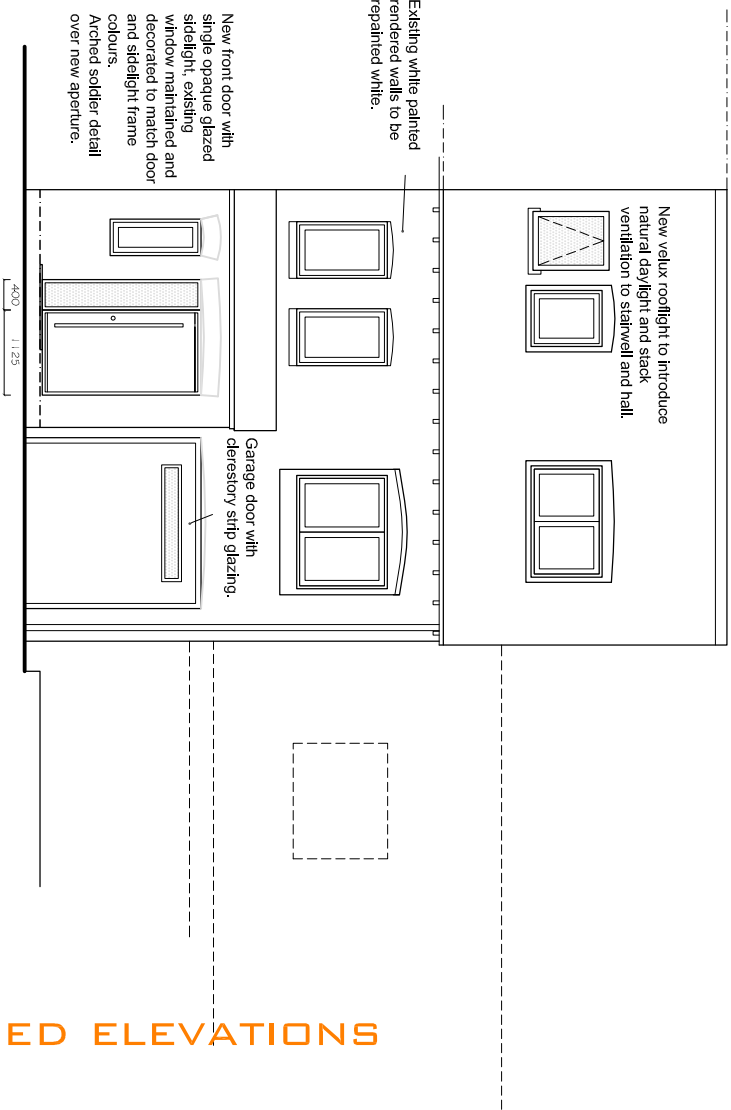
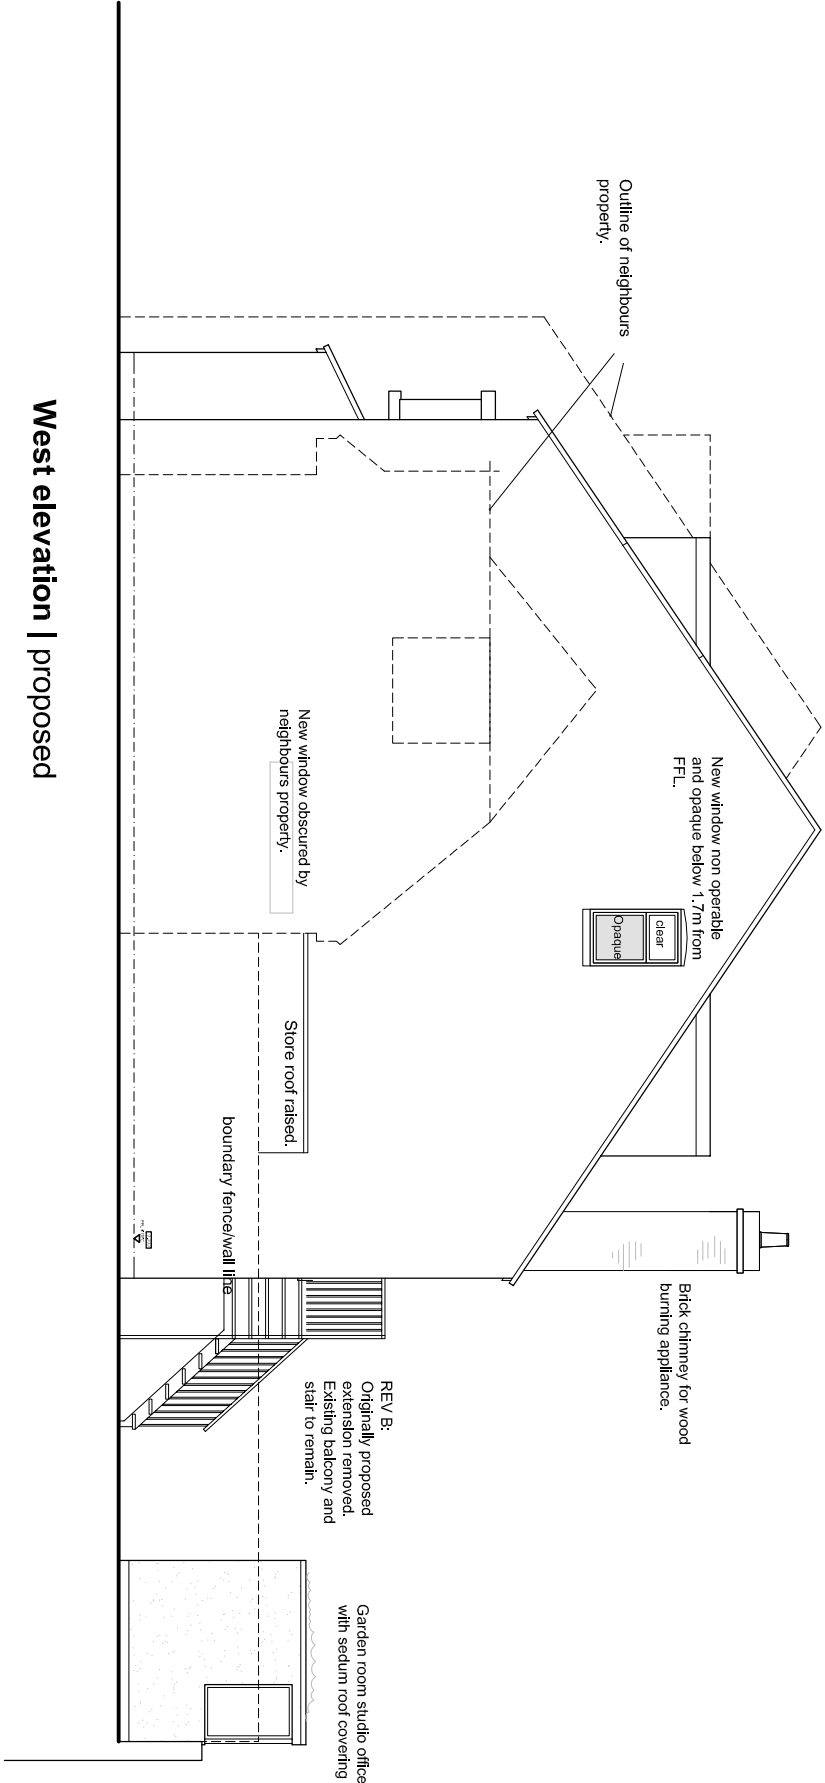


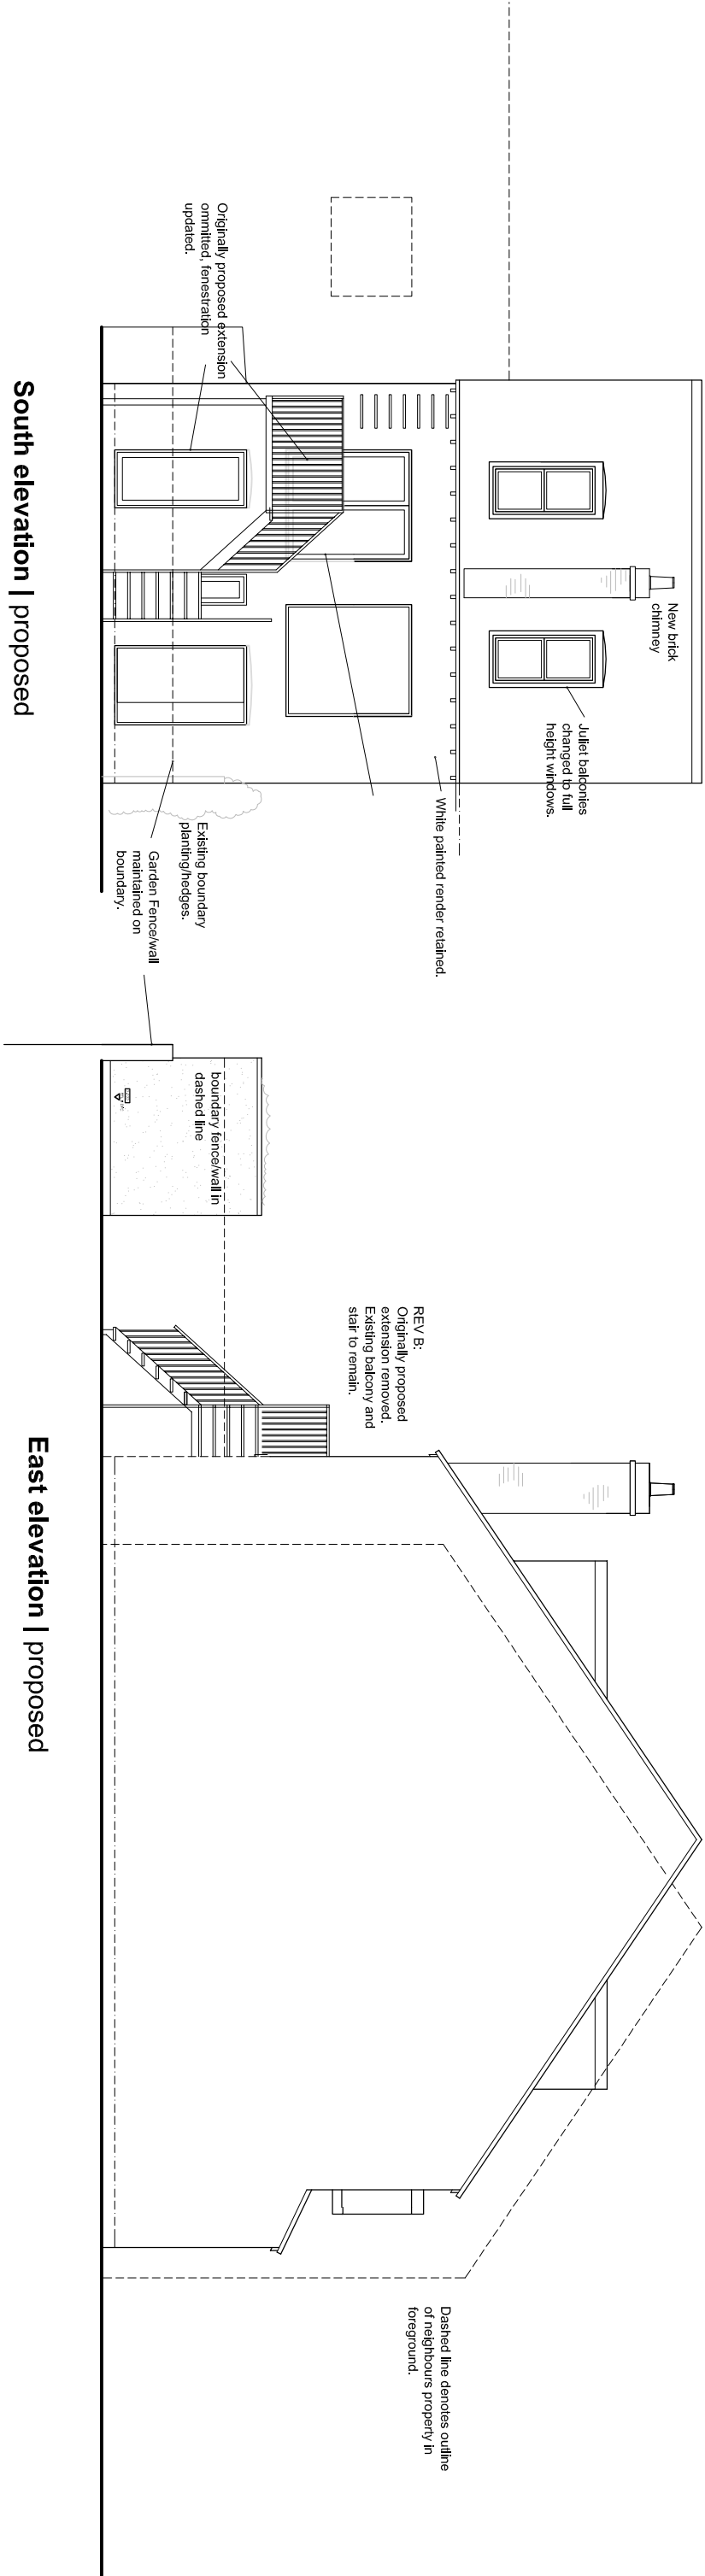

## PROPOSED ELEVATIONS

CLOUD9 DESIGN STUDIO

(M): 07792 379302 (E) [niall.design.co@gmail.com](mailto:niall.design.co@gmail.com) (W) [cloud9designstudio.co.uk](http://cloud9designstudio.co.uk)

Project/Address: Rear Extension & Alterations  
5 Orange Row,  
Emsworth,  
Hampshire, PO10 7EL

Drawings: Proposed Elevations  
Drawing No/rev: C9/01.09/04C  
Scale: 1:100 @ A3  
Date: September 2017

Client: Mr Robert & Mrs Bridget Bailey  
Drawn By: Ruth

Note: these drawings are prepared for planning purposes only, do not scale for any other purpose.