
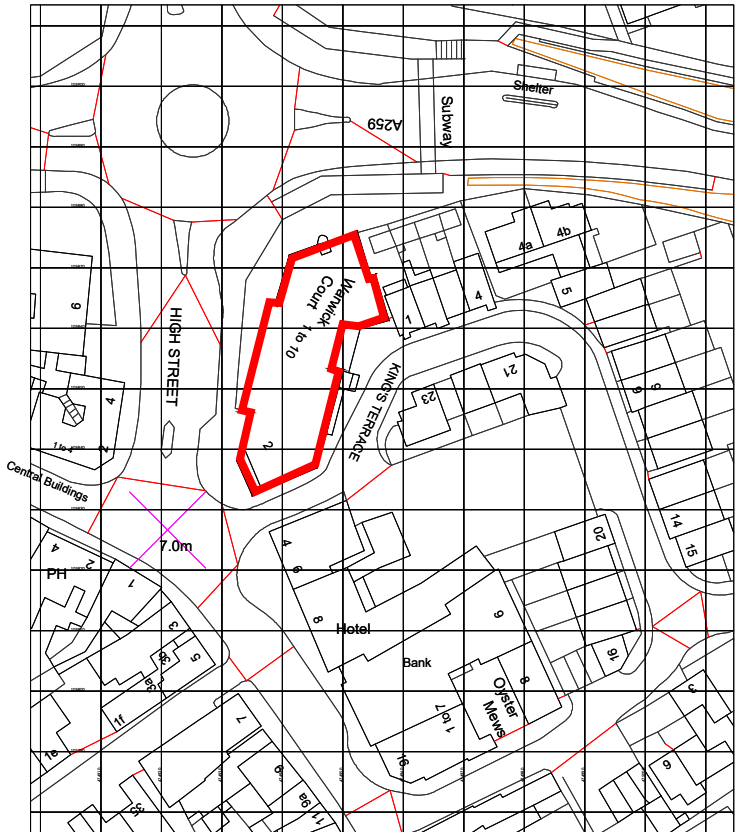


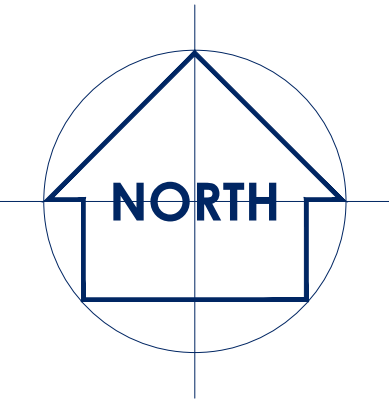

Ordnance Survey, (c) Crown Copyright 2018. All rights reserved. Licence number 100022432

PROJECT
**2 HIGH STREET
EMSWORTH
HAMPSHIRE
PO10 7AW**

DRAWING TITLE
LOCATION PLAN

DRAWING SCALE 1:1250	SHEET SIZE A3	SHEET No. 1 of 1	DRAWN SL	CHKD	DATE 12-07-2018
DRAWING NUMBER 079-0013					REVISION

THIS DRAWING IS THE COPYRIGHT OF THE SOUTHERN CO-OPERATIVE AND MAY NOT BE COPIED, ALTERED OR REPRODUCED IN ANY FORM, OR PASSED TO A THIRD PARTY WITHOUT THE WRITTEN CONSENT OF THE SOUTHERN CO-OPERATIVE.

DO NOT SCALE FROM THIS DRAWING, EXCEPT FOR PLANNING PURPOSES. USE FIGURED DIMENSIONS ONLY.

DIMENSIONS SHOULD BE CHECKED AND VERIFIED ON SITE AND ANY DISCREPANCIES SHOULD BE REPORTED TO THE DESIGNER.

IF IN DOUBT ASK FOR CONFIRMATION.

ISSUED FOR

LOCATION PLAN
southern coop
Retail and Business Development
1000 Lakeside, Western Road, Portsmouth. PO6 3FE
T: 023 9222 2500 | F: 023 9222 2650