



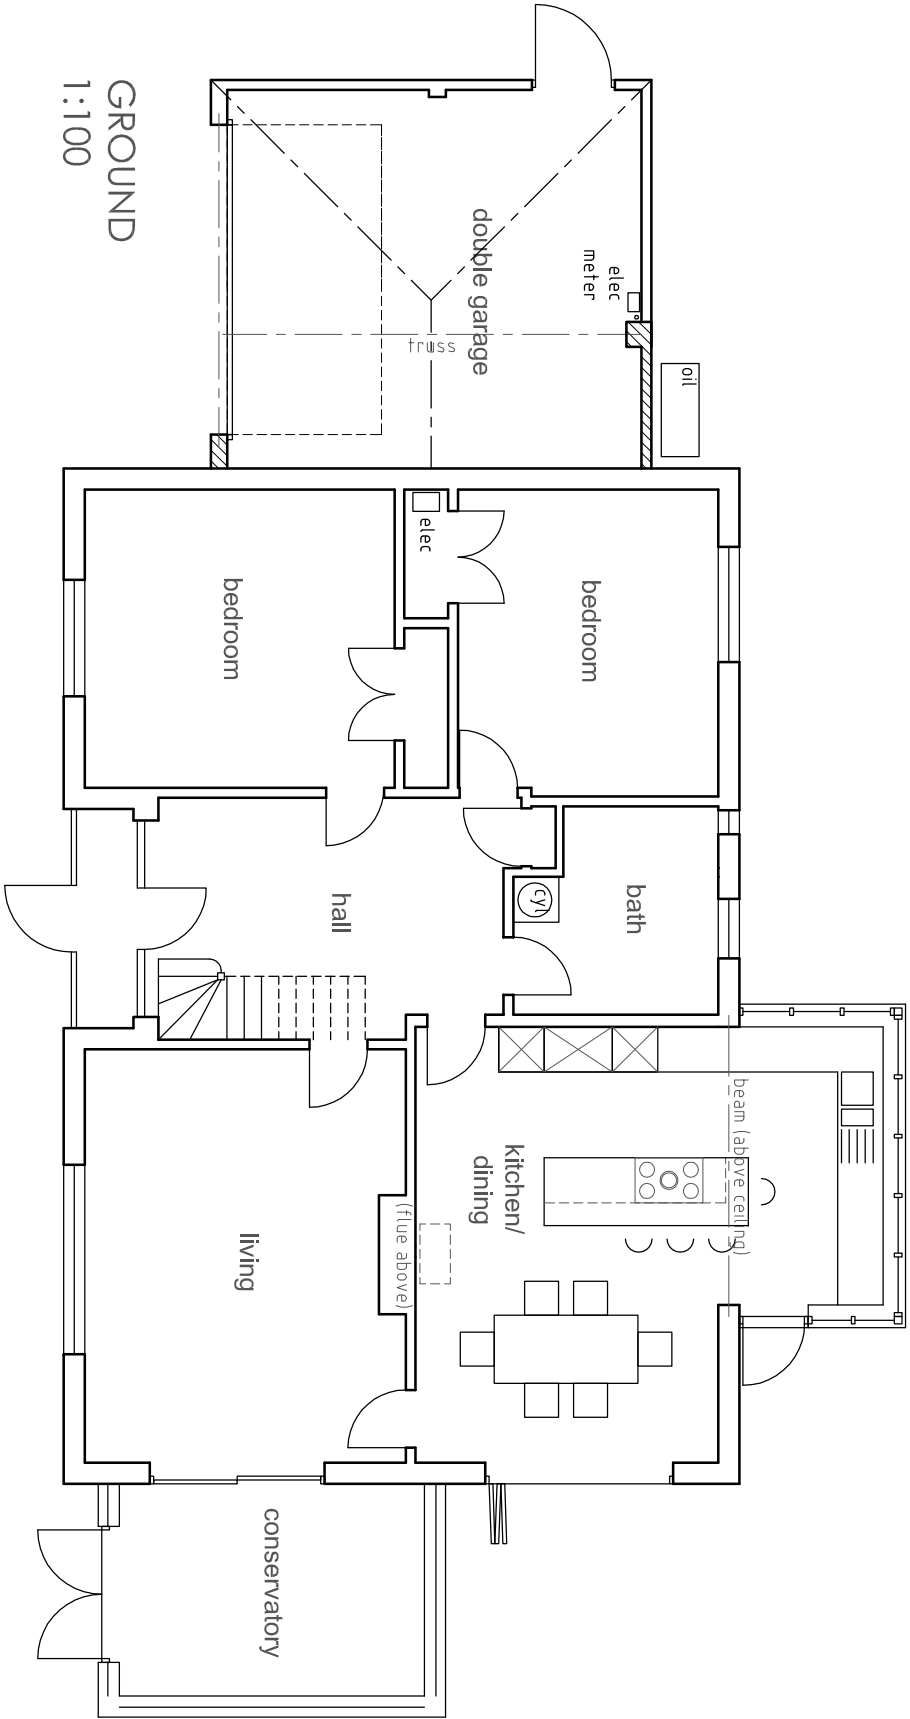

GROUND
1:100

FIRST
1:100

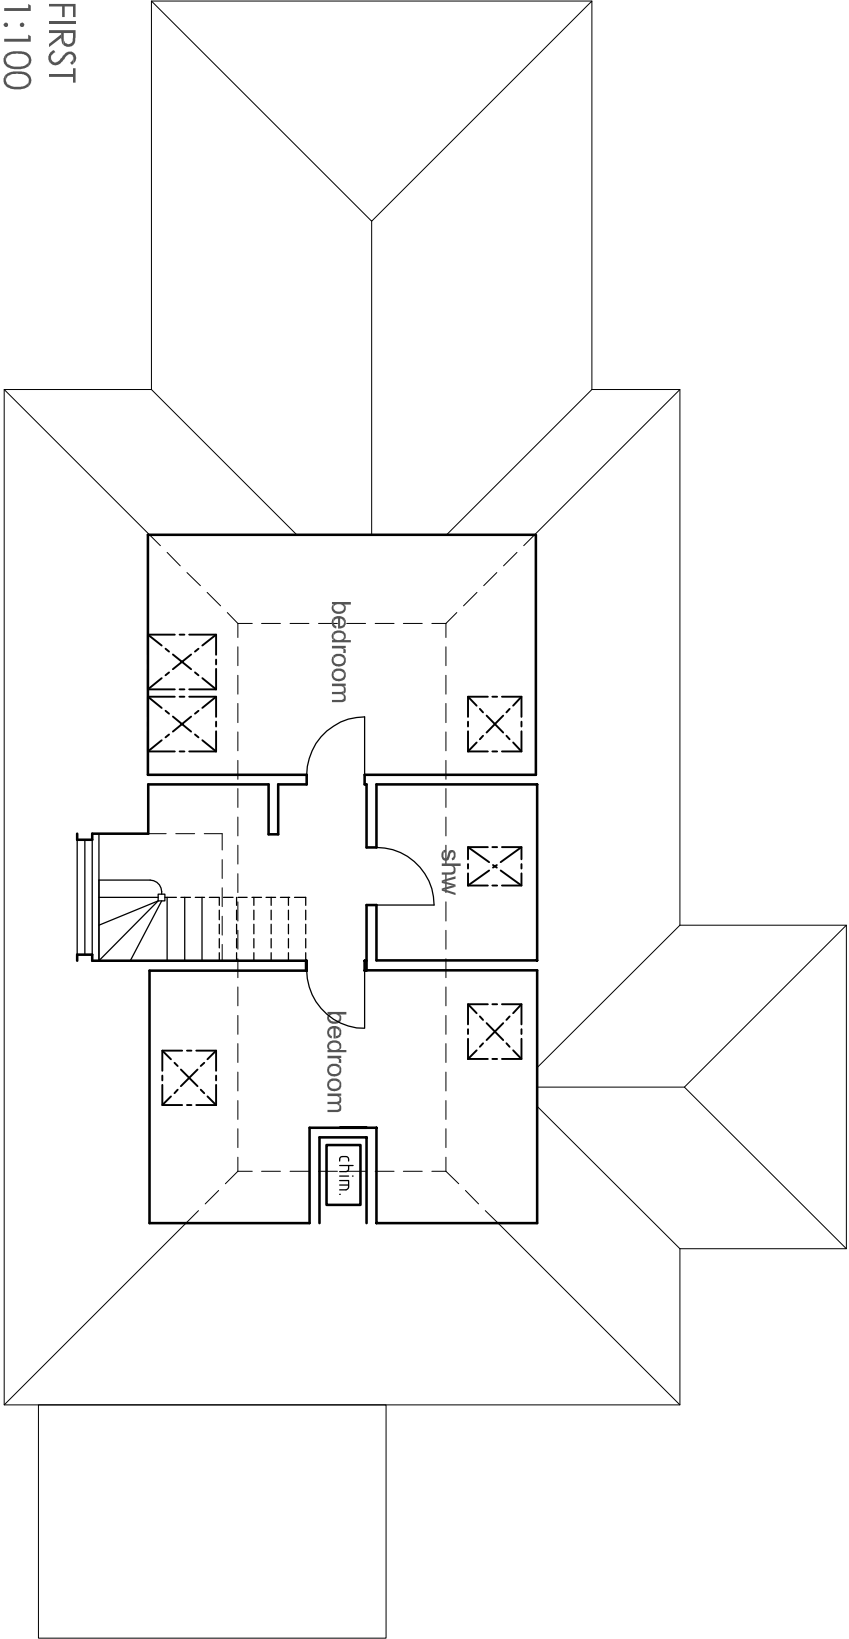

ROOF
1:200

