



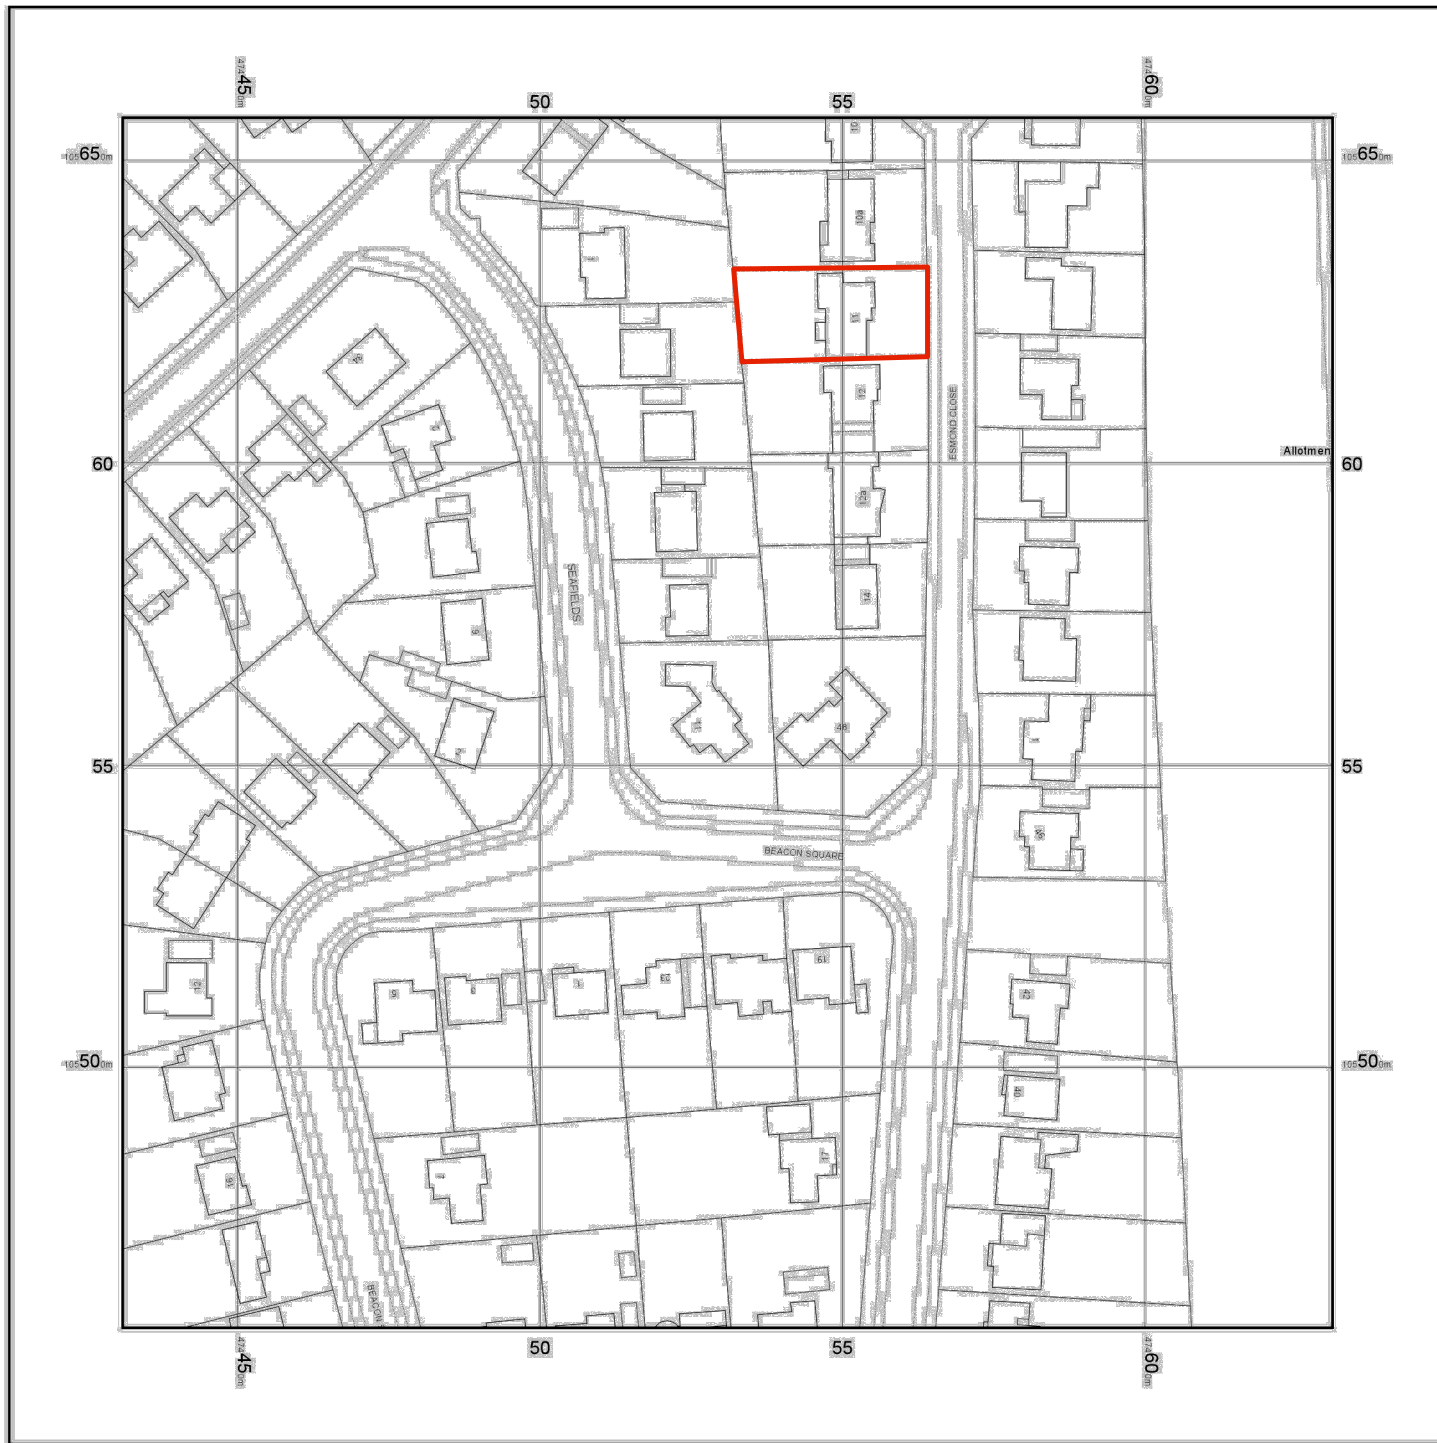

© Crown copyright and database rights 2017 Ordnance Survey 100048957. The representation of road, track or path is no evidence of a boundary or right of way. The representation of features as lines is no evidence of a property boundary.

Supplied by: www.ukmapcentre.com
Serial No: 126971
Centre Coordinates: 474531, 105557
Production Date: 03/11/2017 10:57:51

006 Location Plan at 1:1250 scale

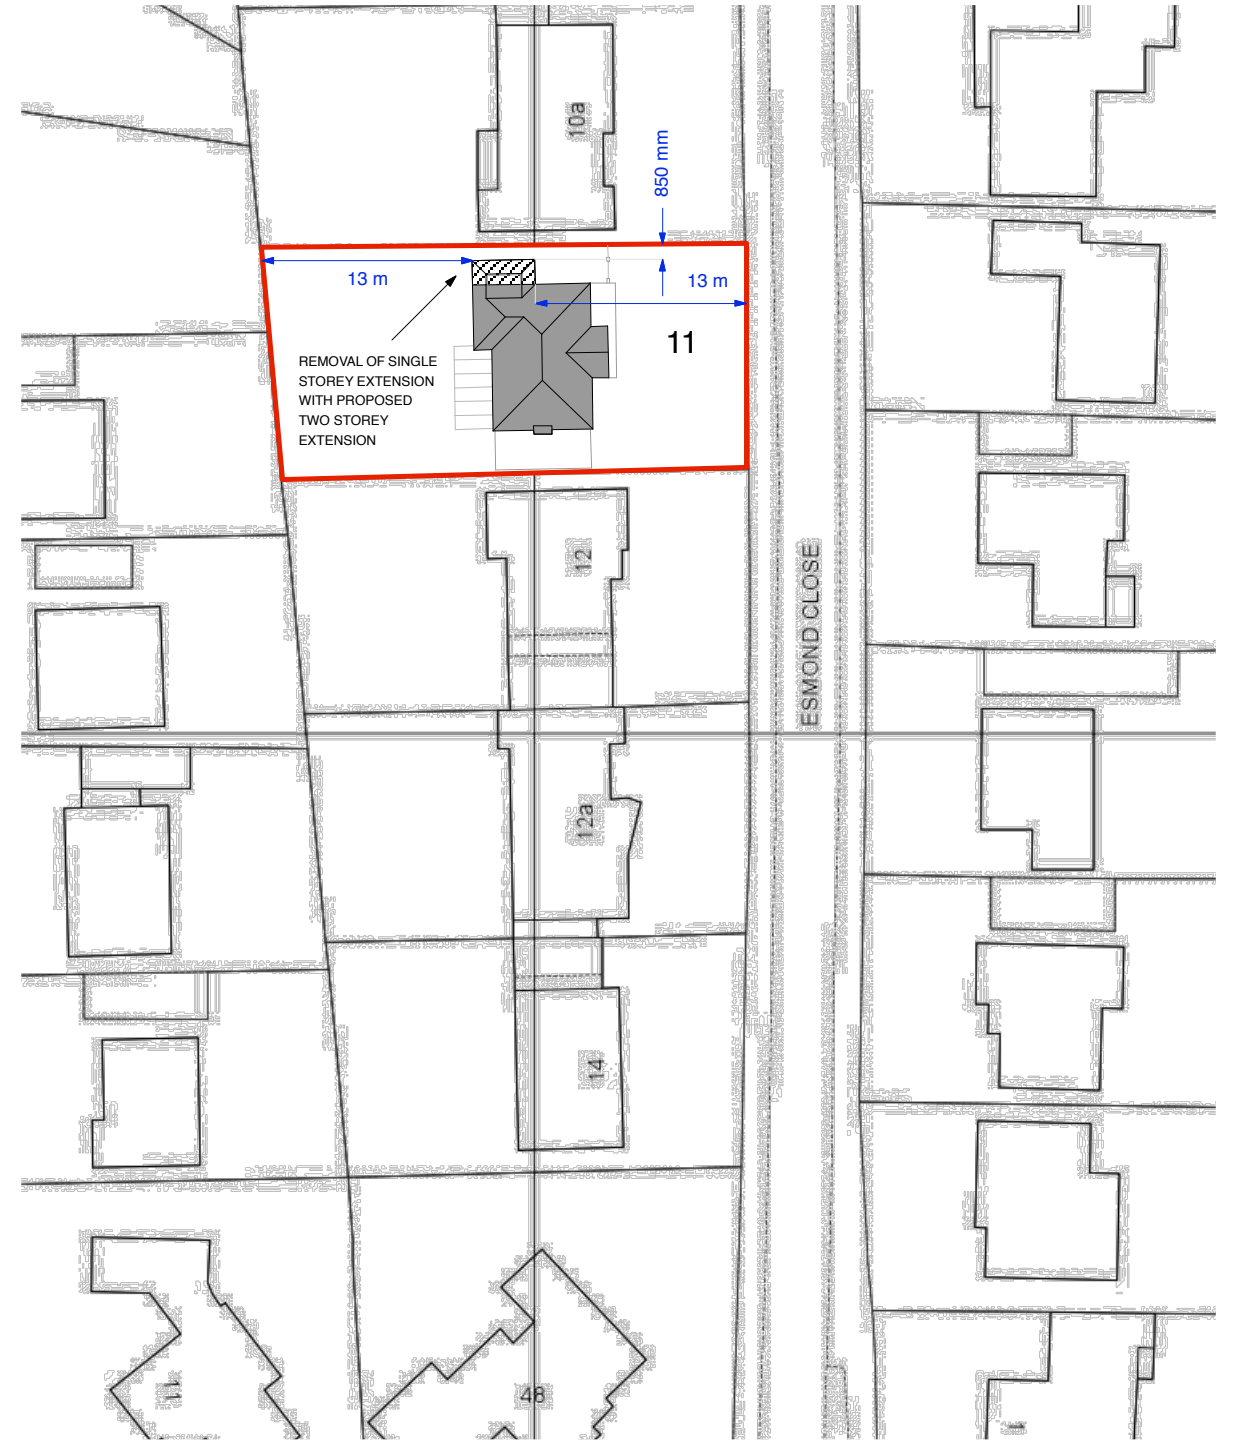

Site Plan at 1:500 scale

