


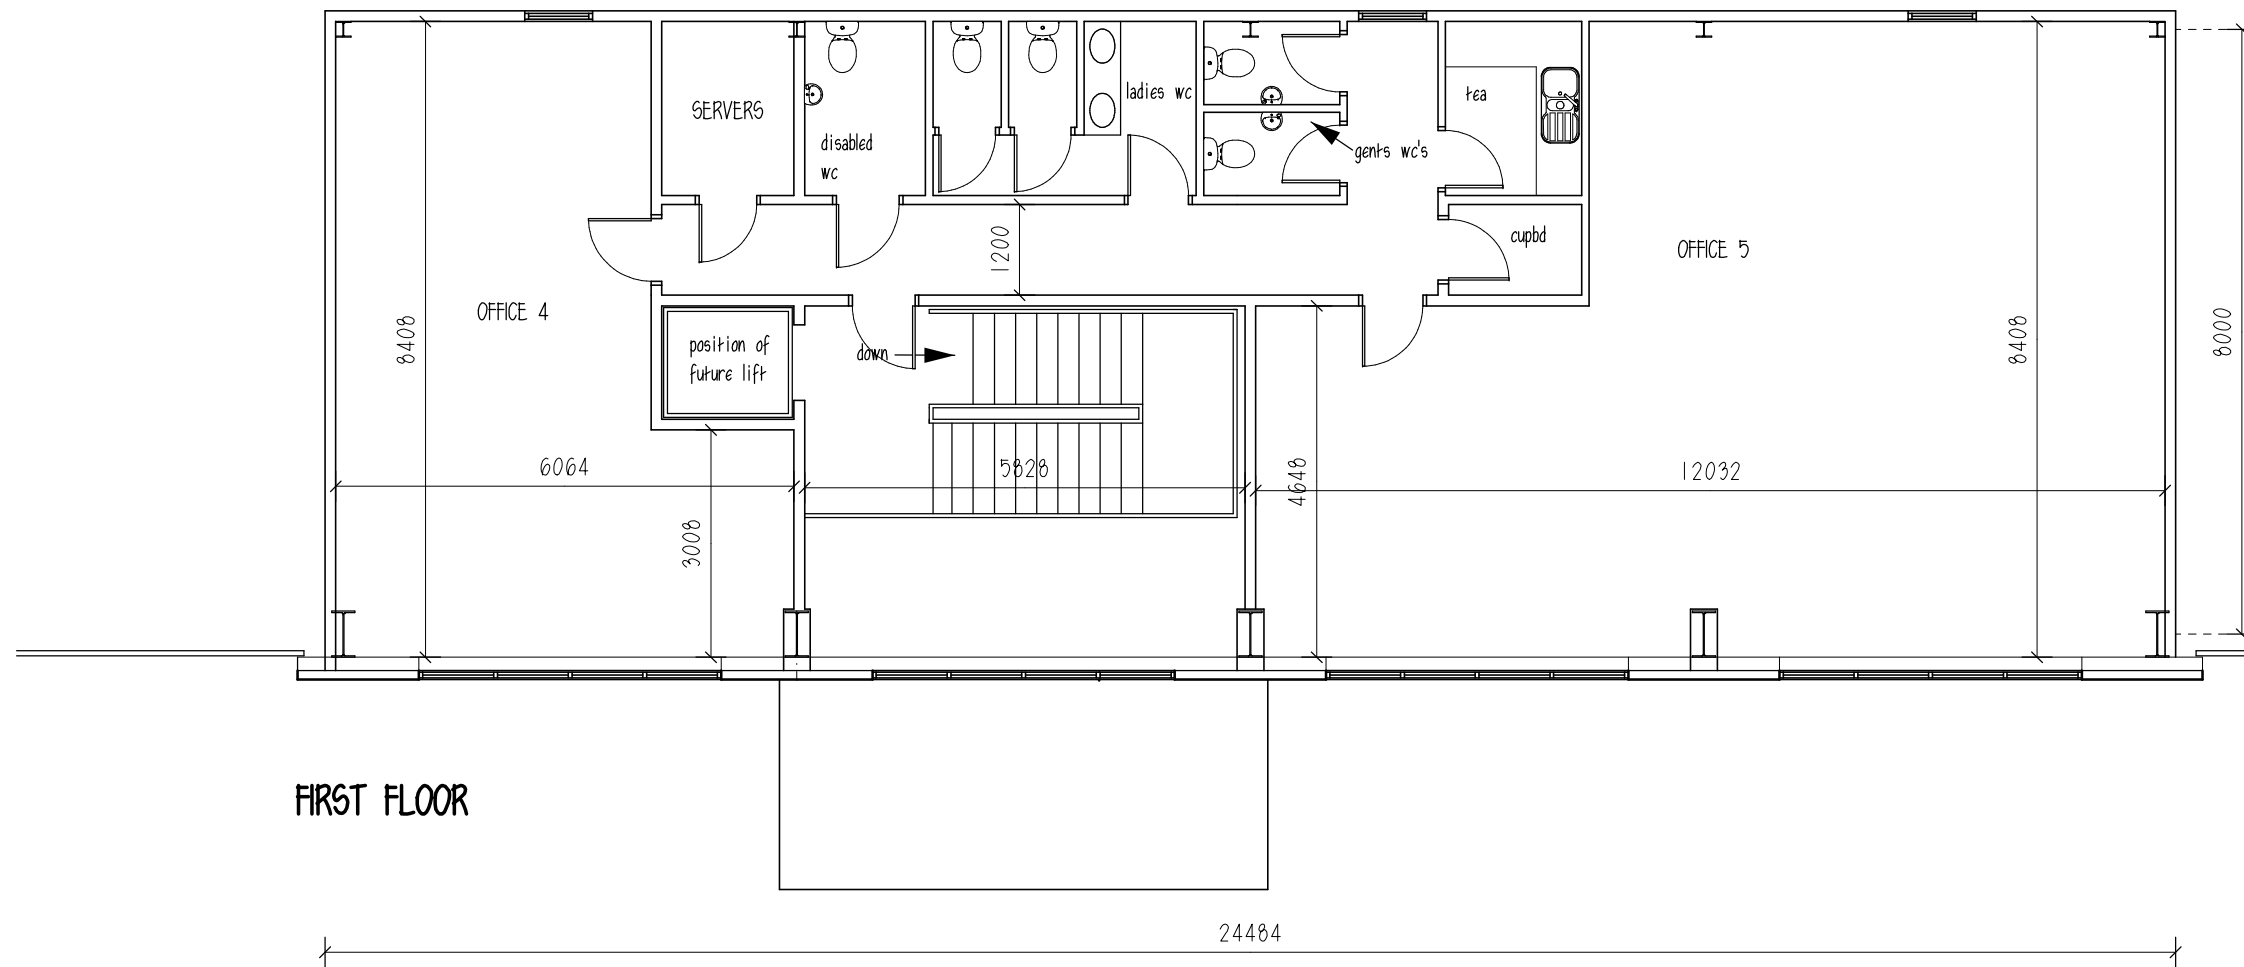

FIRST FLOOR

PROPOSED NEW BUILDING FOR
AHMARRA

PLOT 2, HARTS FARM WAY,

HAVANT, PO9 1FA

PROPOSED FIRST FLOOR

DATE JANUARY 2018

DRG NO.

SCALE 1:100

PAPER SIZE A3

DRN BY SP

1802.05

