

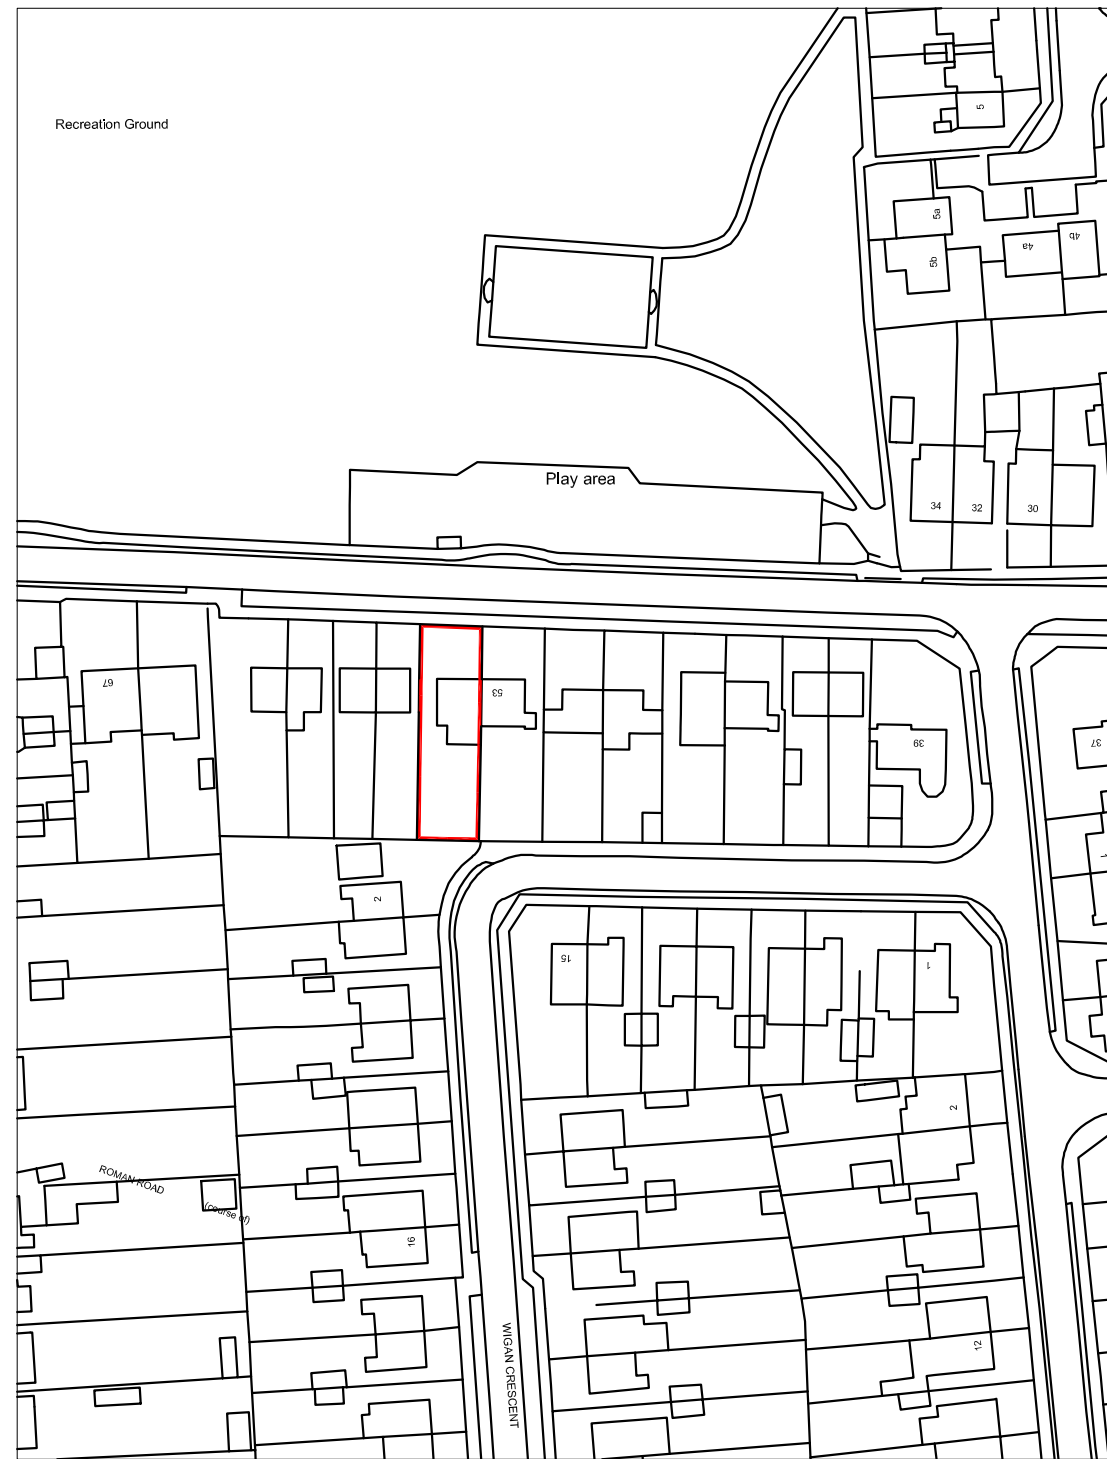


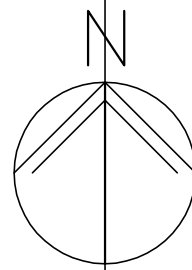

LOCATION PLAN 1:1250

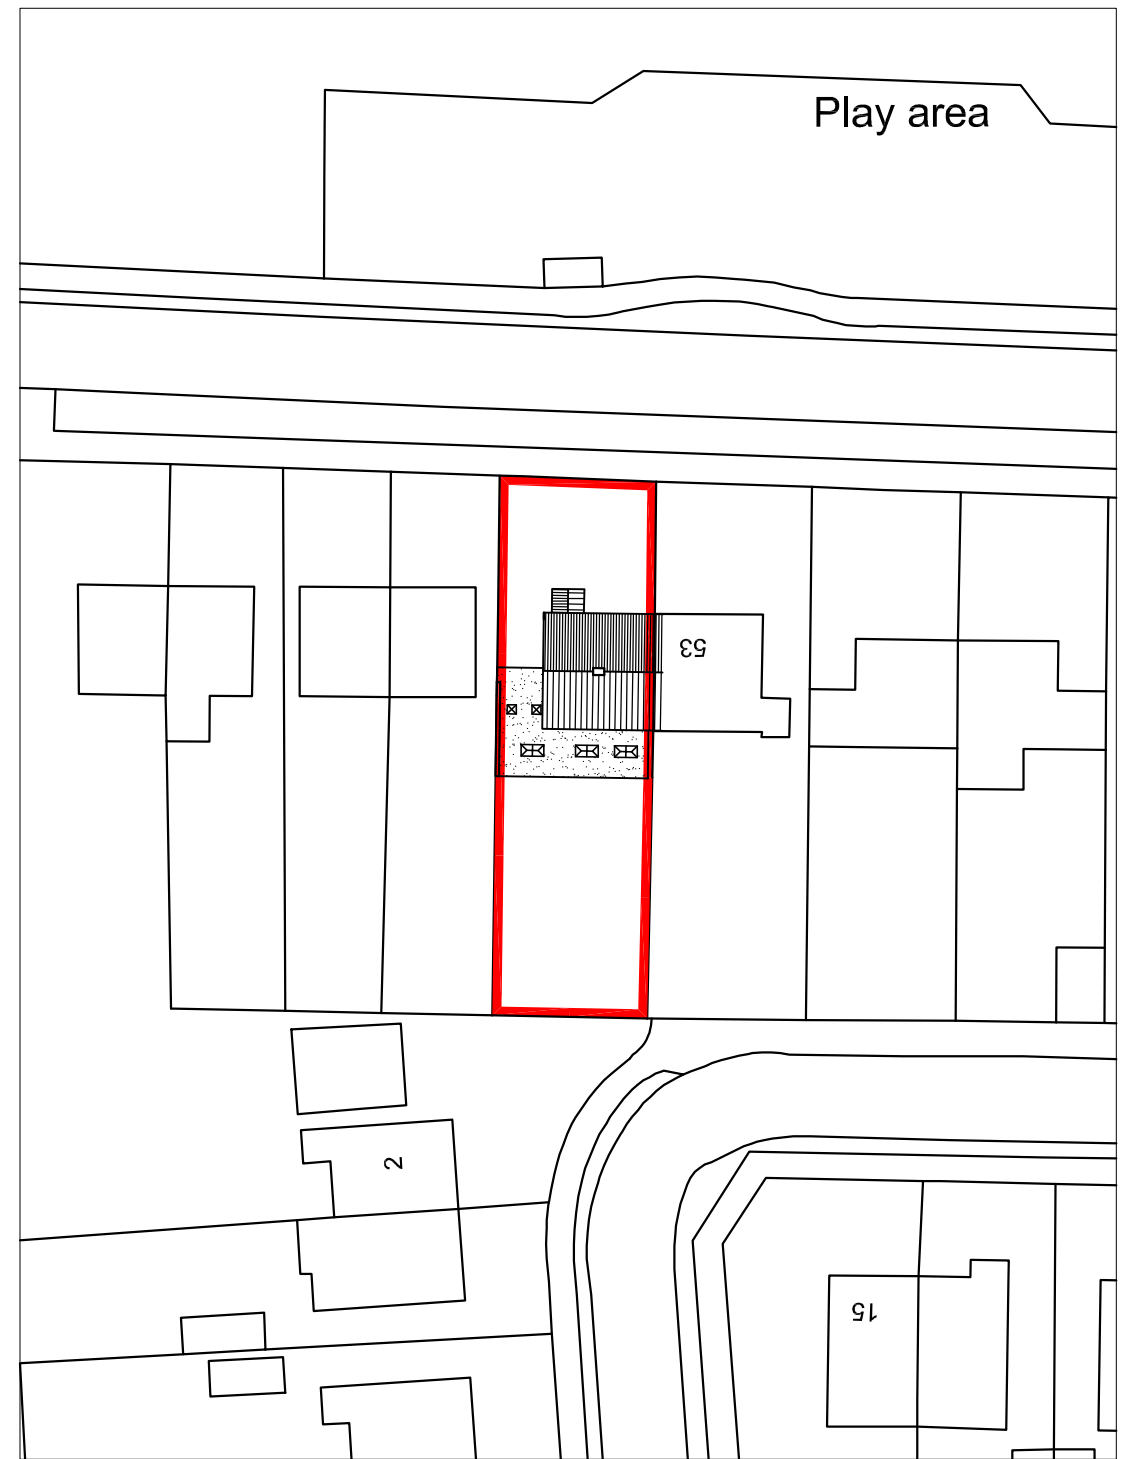

BLOCK PLAN 1:500

m 10 20 30 40


metres 10 20 30 40

55 Scratchface Lane
Havant
PO9 3NQ

SITE PLANS

Revisions

A.
B.
C.
D.

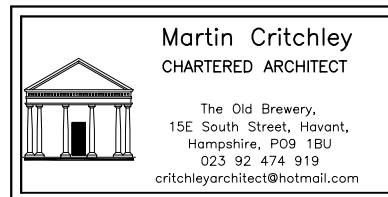

Scale A3 = AS SHOWN
Date 02/08/17
Drawn OS

17069-101⁰

© Crown Copyright
All rights reserved.
Reproduced by Permission.
Licence No. 100046837