



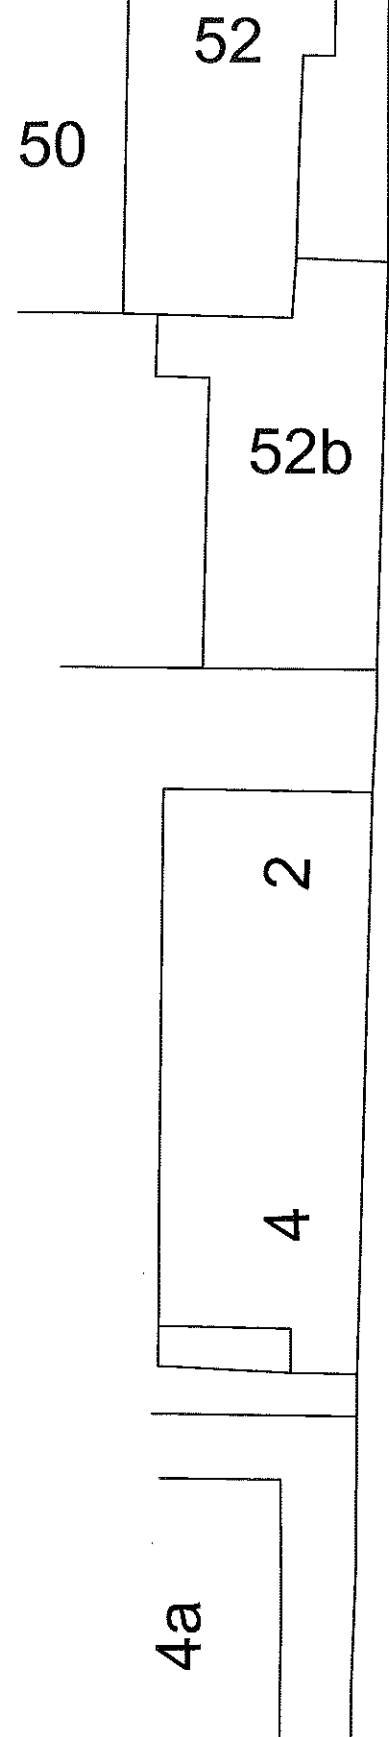

56

# Old Town Hall Arts Centre And Museum

HAVANT BOROUGH COUNCIL  
DEVELOPMENT CONTROL  
06 JUN 2018  
RECEIVED

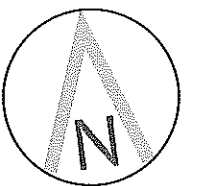

56 East Street,  
Havant,  
Hampshire,  
PO9 1BS


## EXISTING SITE PLAN

Revisions  
a) Note/Date/Initial  
b)  
c)  
d)

**CAD**

Critchley Architecture And Design  
Contact: 02392 474 919 | info@caad.online

The Old Brewery, 15E South Street, Havant, PO9 1BU

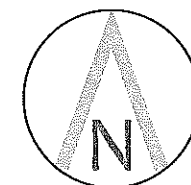

Scale A3 = 1:200  
Drawn OS/MHC  
Date 01/06/18

18066-201<sup>0</sup>

20m

40m

60m

80m