




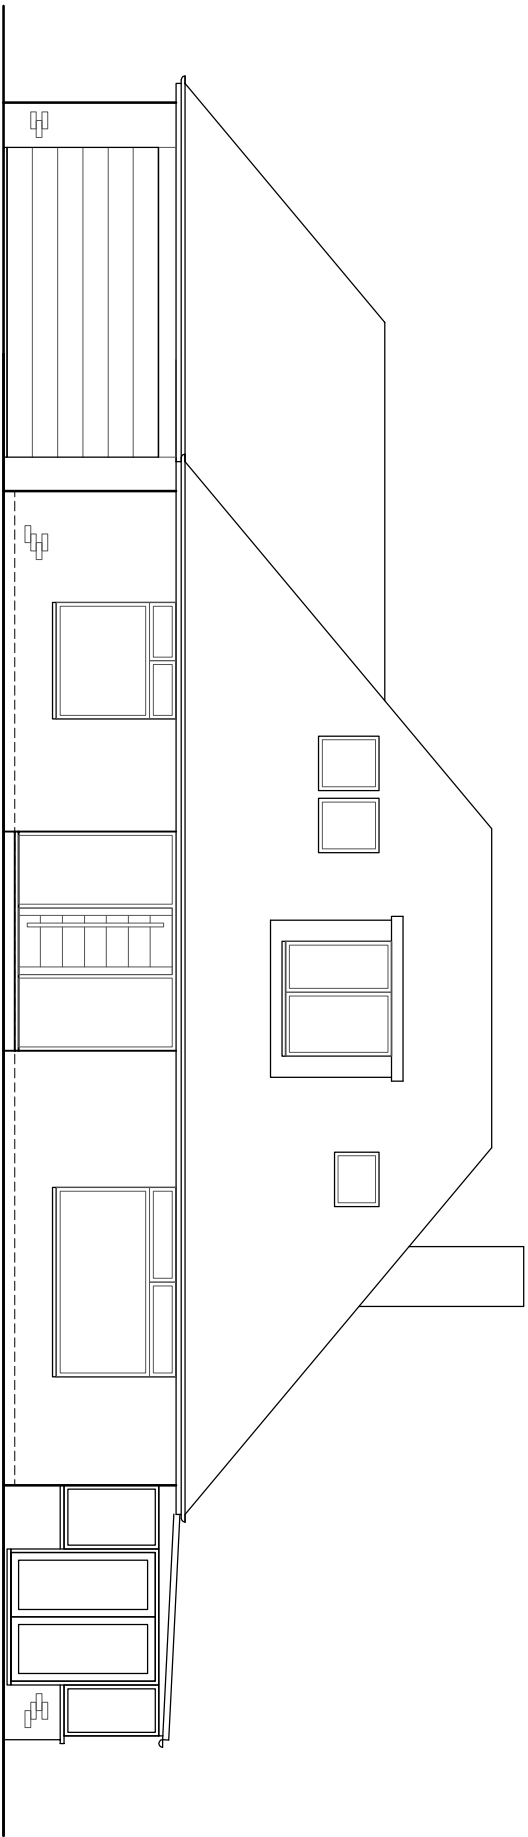


FRONT(SOUTH)
1:100

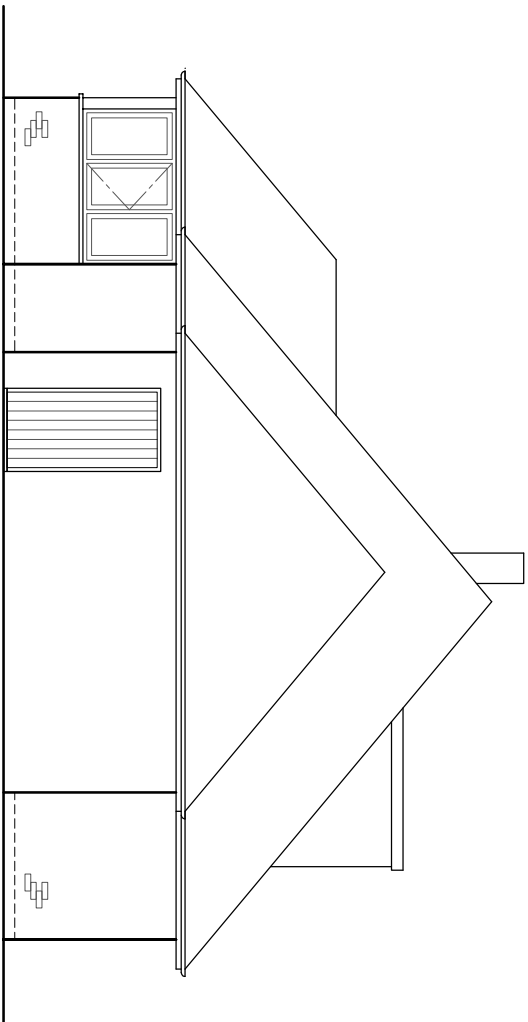


SIDE(WEST)
1:100

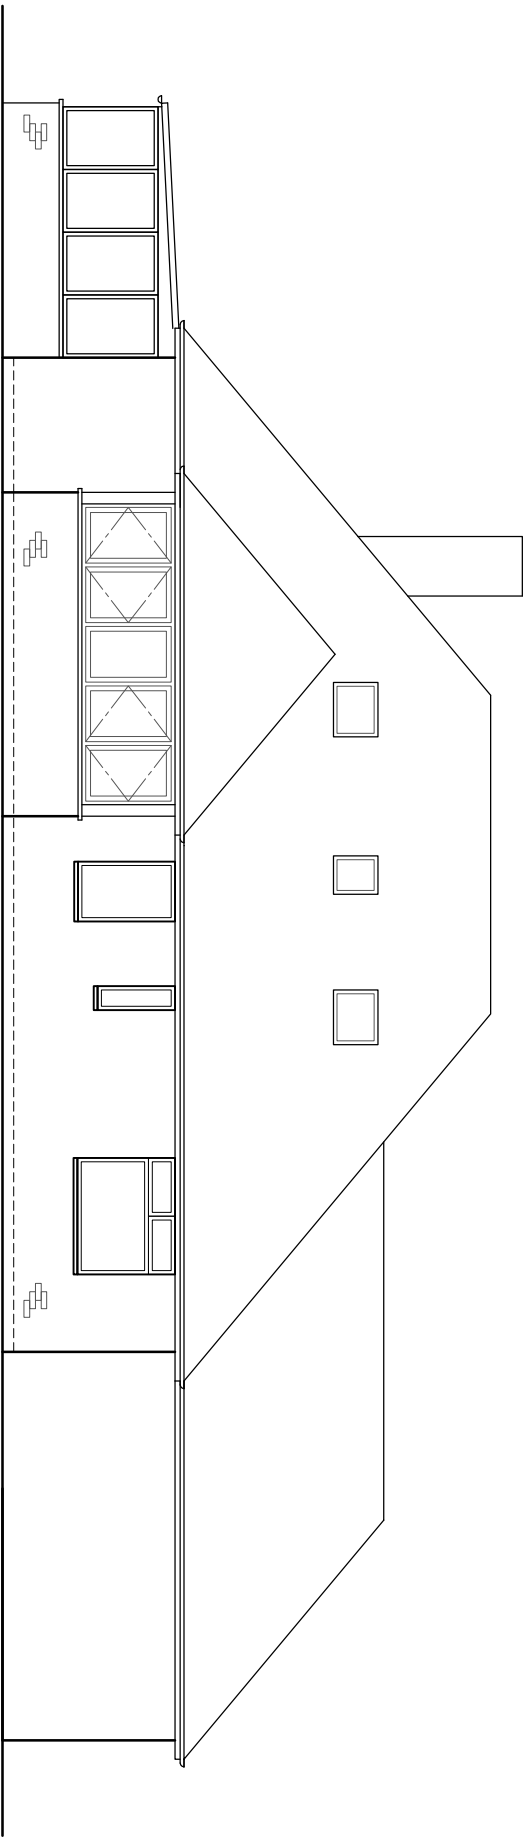


FRONT(SOUTH)
1:100

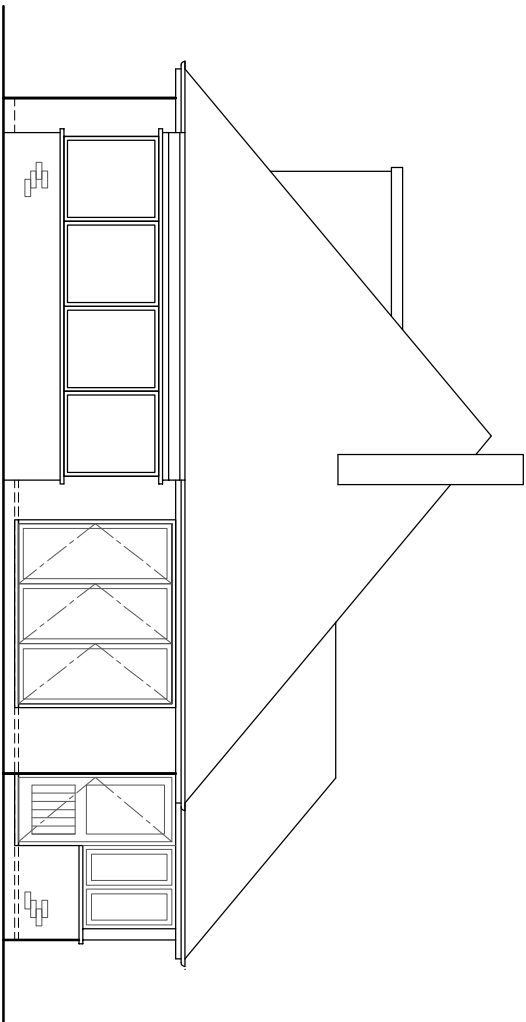

SIDE(WEST)
1:100

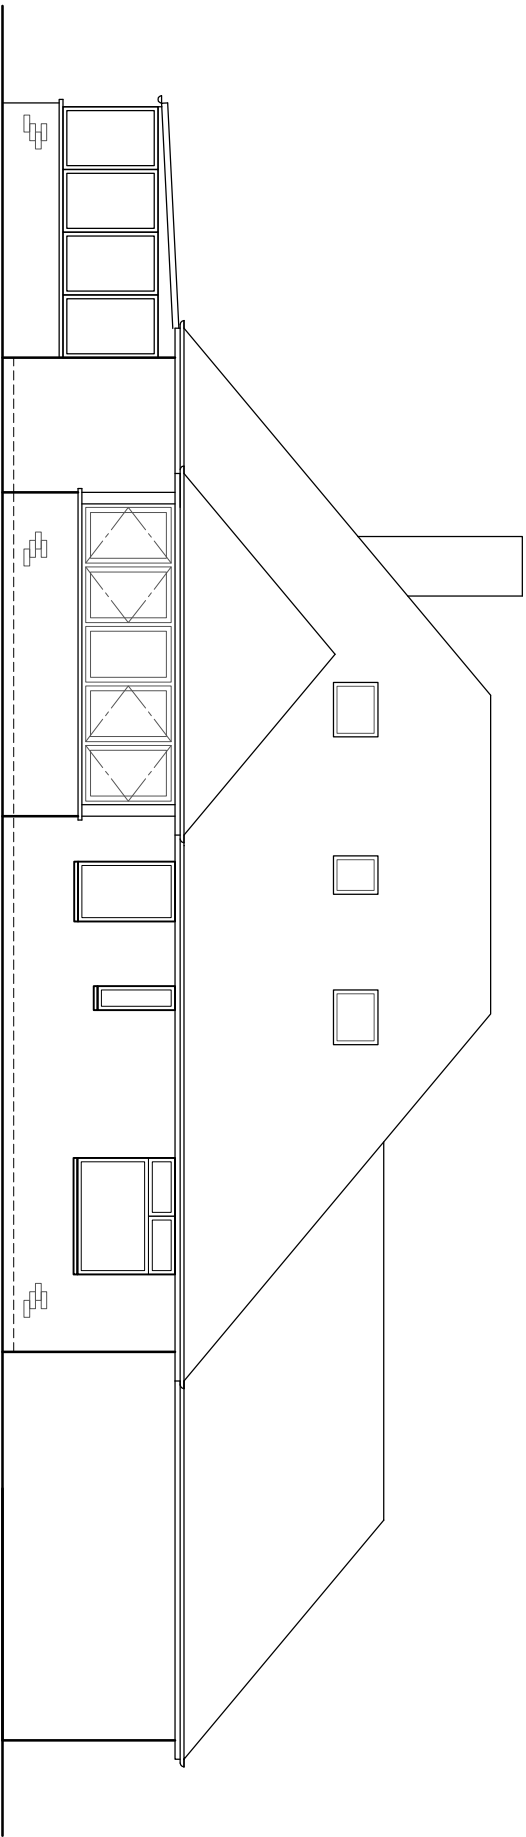

REAR(NORTH)
1:100

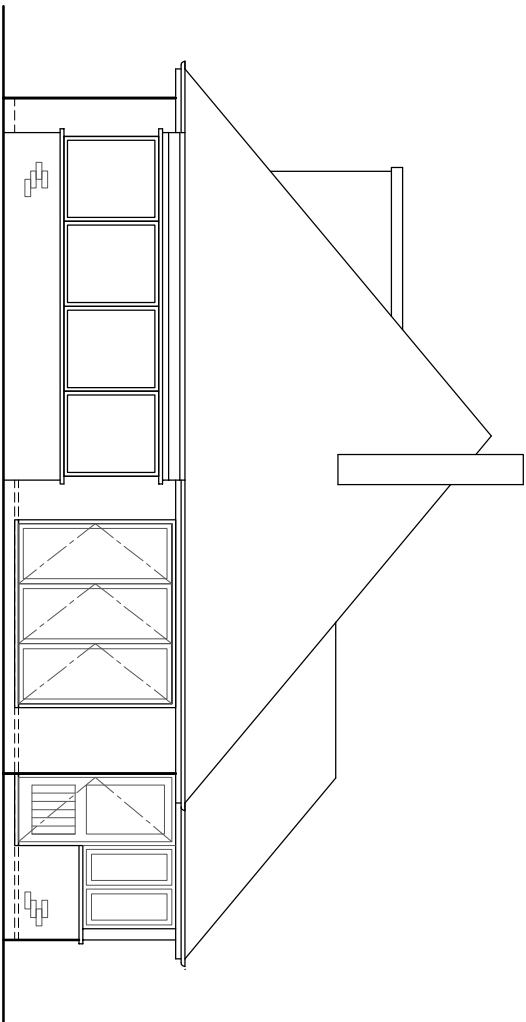

SIDE(EAST)
1:100