


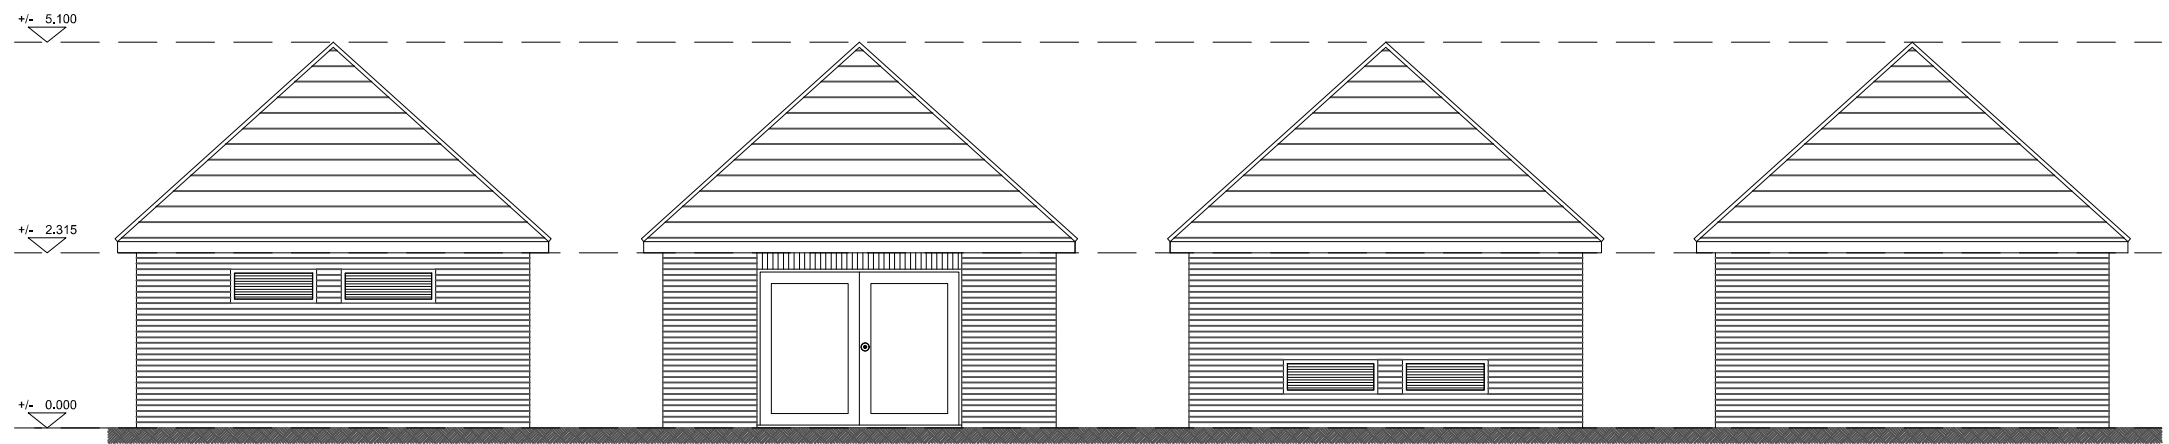


Side Elevation 1:100


Front Elevation 1:100

Side Elevation 1:100


Rear Elevation 1:100

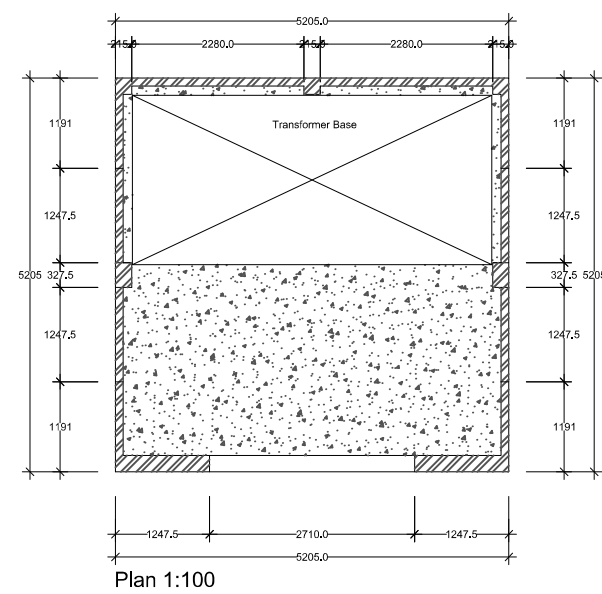


Plan 1:100

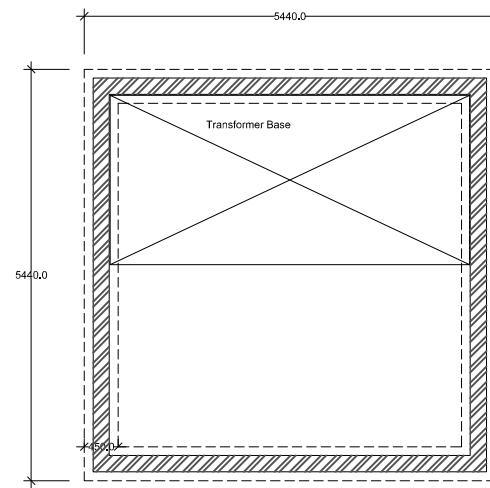

Foundation Plan 1:100

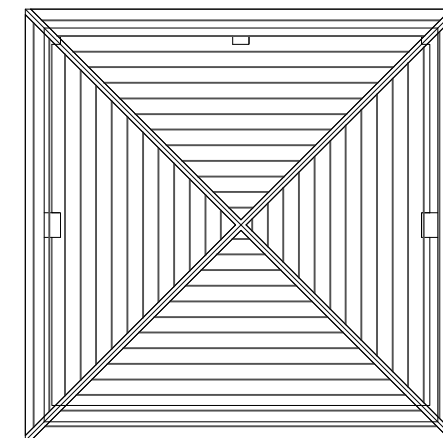

Roof Plan 1:100

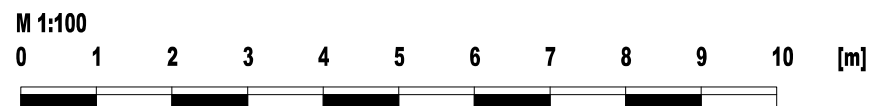

SUBSTATION TYPE 2 - PLANS & ELEVATIONS 1:100 @ A3

