


HAVANT BOROUGH
COUNCIL
16 JAN 2013
RECEIVED

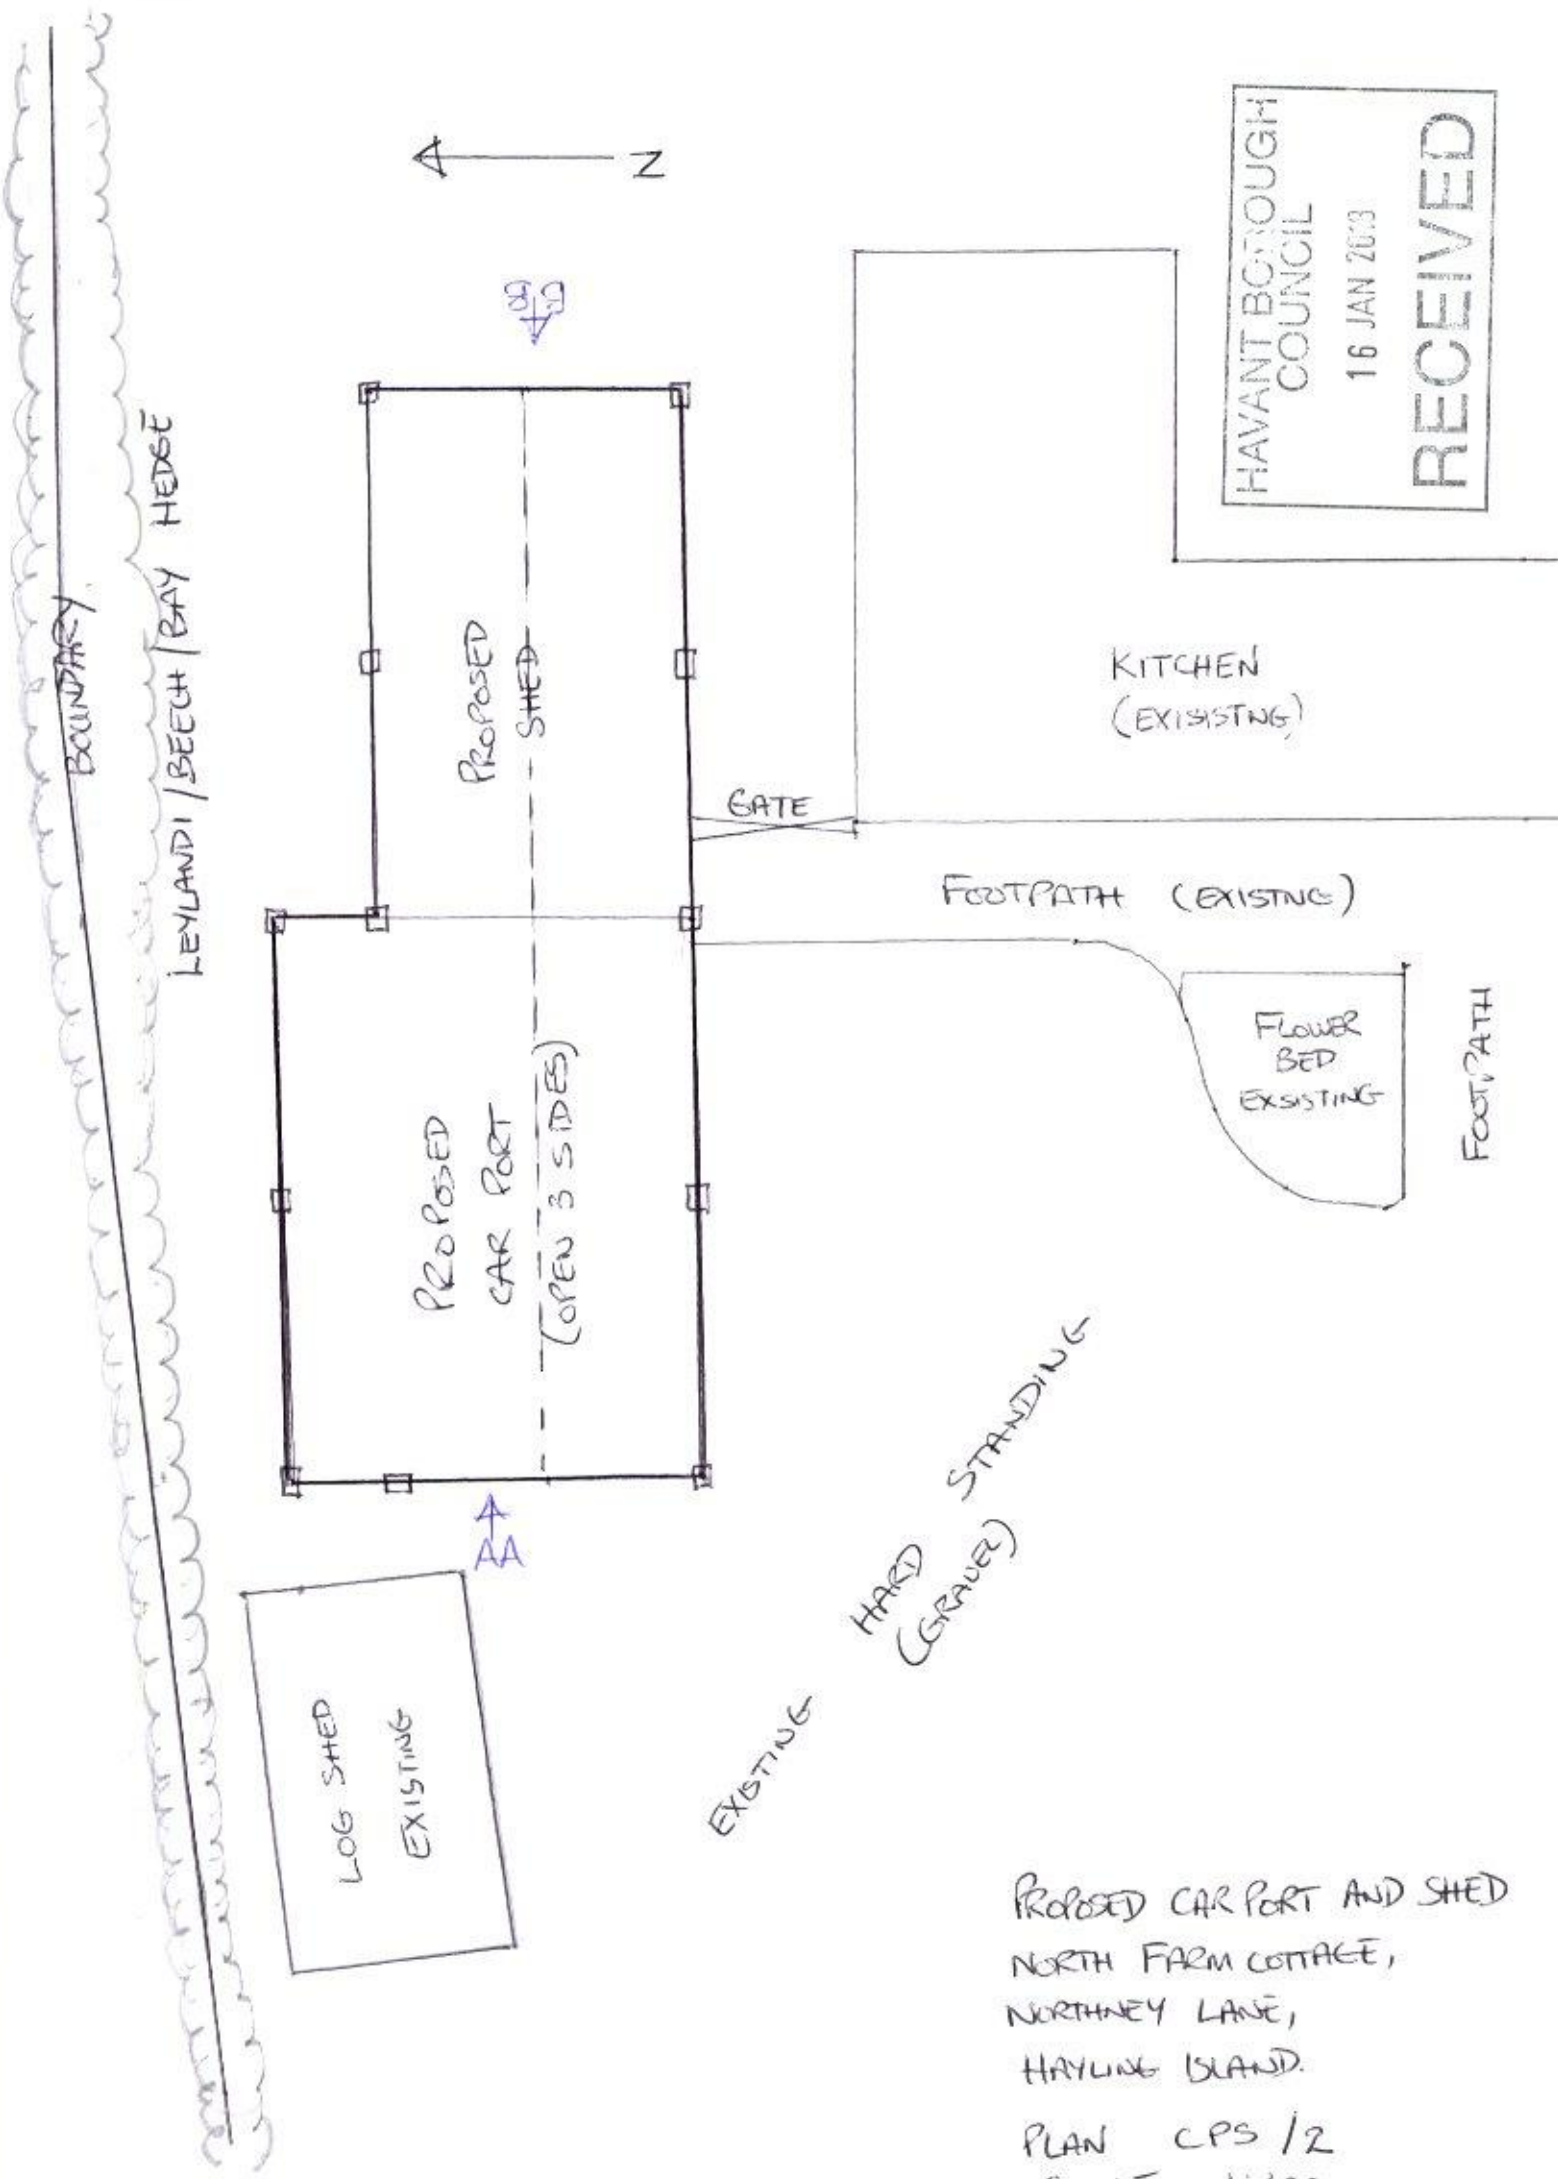

PROPOSED CAR PORT AND SHED
NORTH FARM COTTAGE,
NORTHNEY LANE,
HAYLING ISLAND.
PLAN CPS 1/2
SCALE 1:100