


HAVANT BOROUGH COUNCIL

07 DEC 2017

RECEIVED

Appendix A

PLAN NO. BU/ECE/2

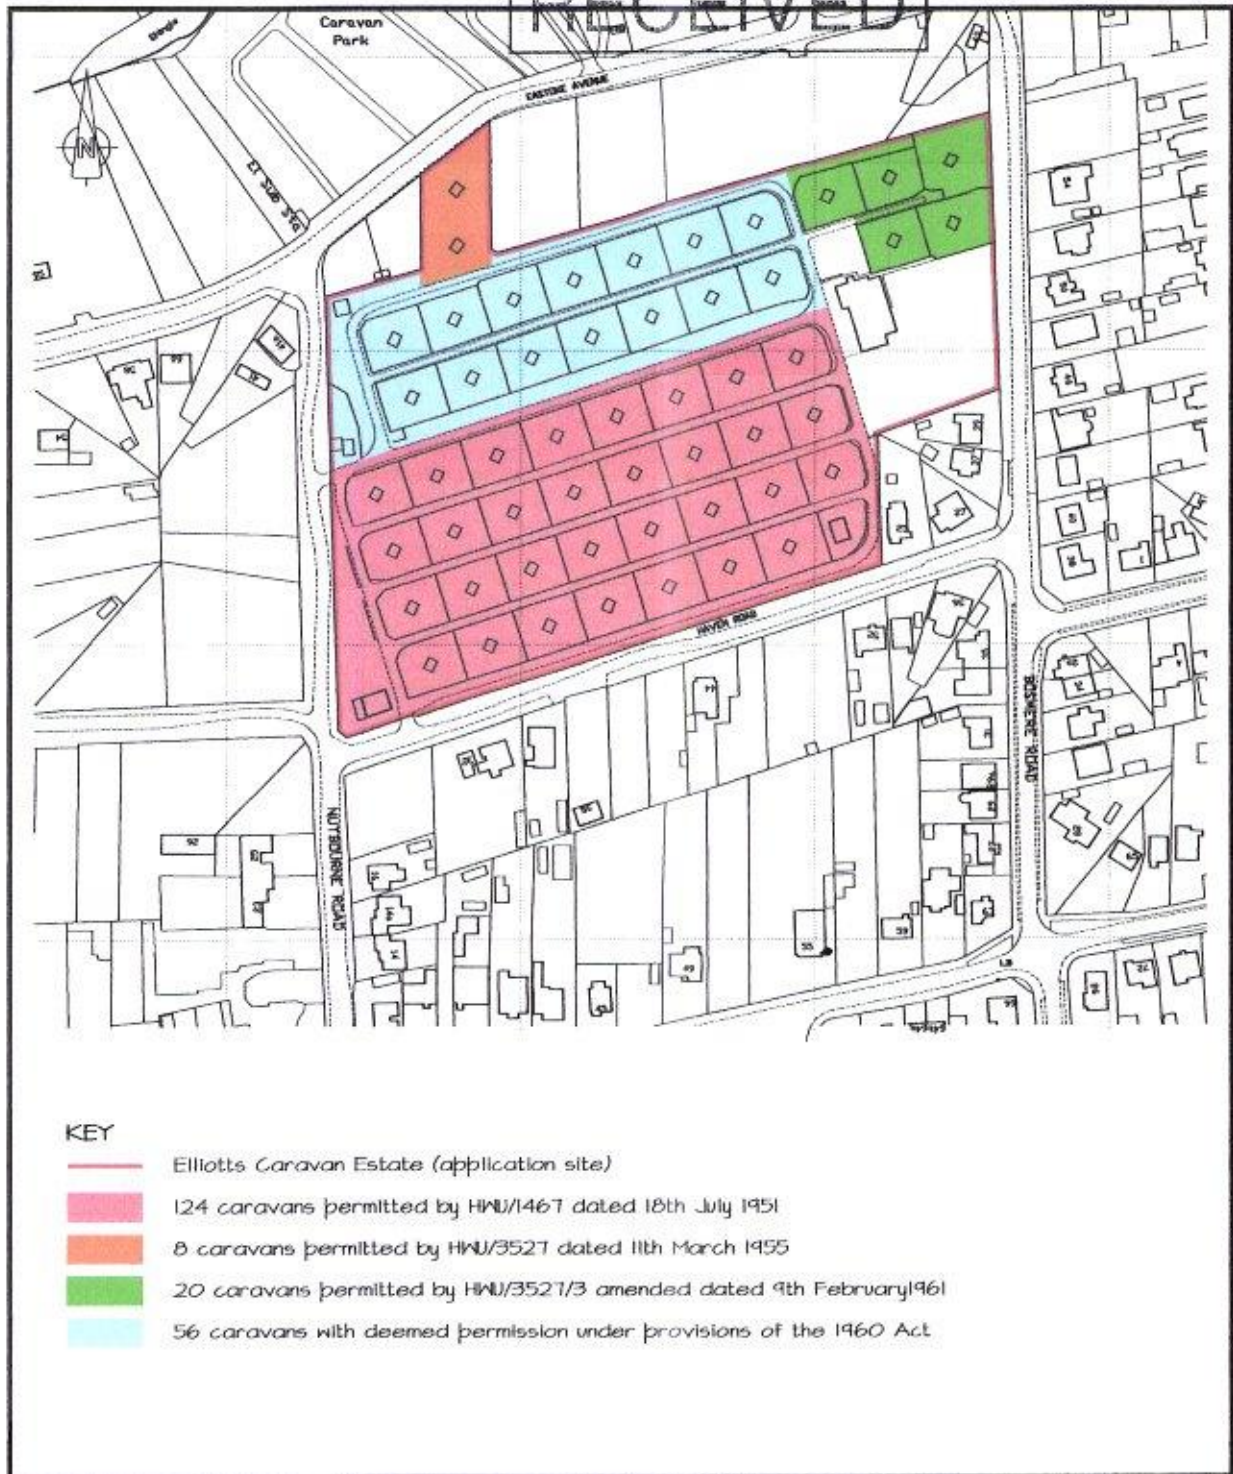

KEY

- Elliotts Caravan Estate (application site)
- 124 caravans permitted by HNU/1467 dated 18th July 1951
- 8 caravans permitted by HNU/3527 dated 11th March 1955
- 20 caravans permitted by HNU/3527/3 amended dated 9th February 1961
- 56 caravans with deemed permission under provisions of the 1960 Act

ELLIOTTS CARAVAN ESTATE
23 HAVEN ROAD
HAYLING ISLAND
HAMPSHIRE PO11 9RY

SCALE 1:2500

BEDFORD & UPTON
 CHARTERED SURVEYORS

24 SOUTHGATE
 CHICHESTER PO19 1ES

Tel & Fax (01243) 783866
 Email bedford_and_upton@btinternet.com

Plan produced for information purposes only
 © Crown copyright. All rights reserved
 Licence number ES 100025749

alan unsted MCIAT 
 Architectural Technologist
 Building Design Consultant
 Tel (01243) 575334
 E-mail: alan.unsted1@btconnect.com

*Trafalgar Square, Whitehall, London WC2R 3BJ