


Appendix 2 Root Protection Area Plan 3 Old Barns Close - 2057.18

RPA of tree in meters
measured radially from
the centre of the stem

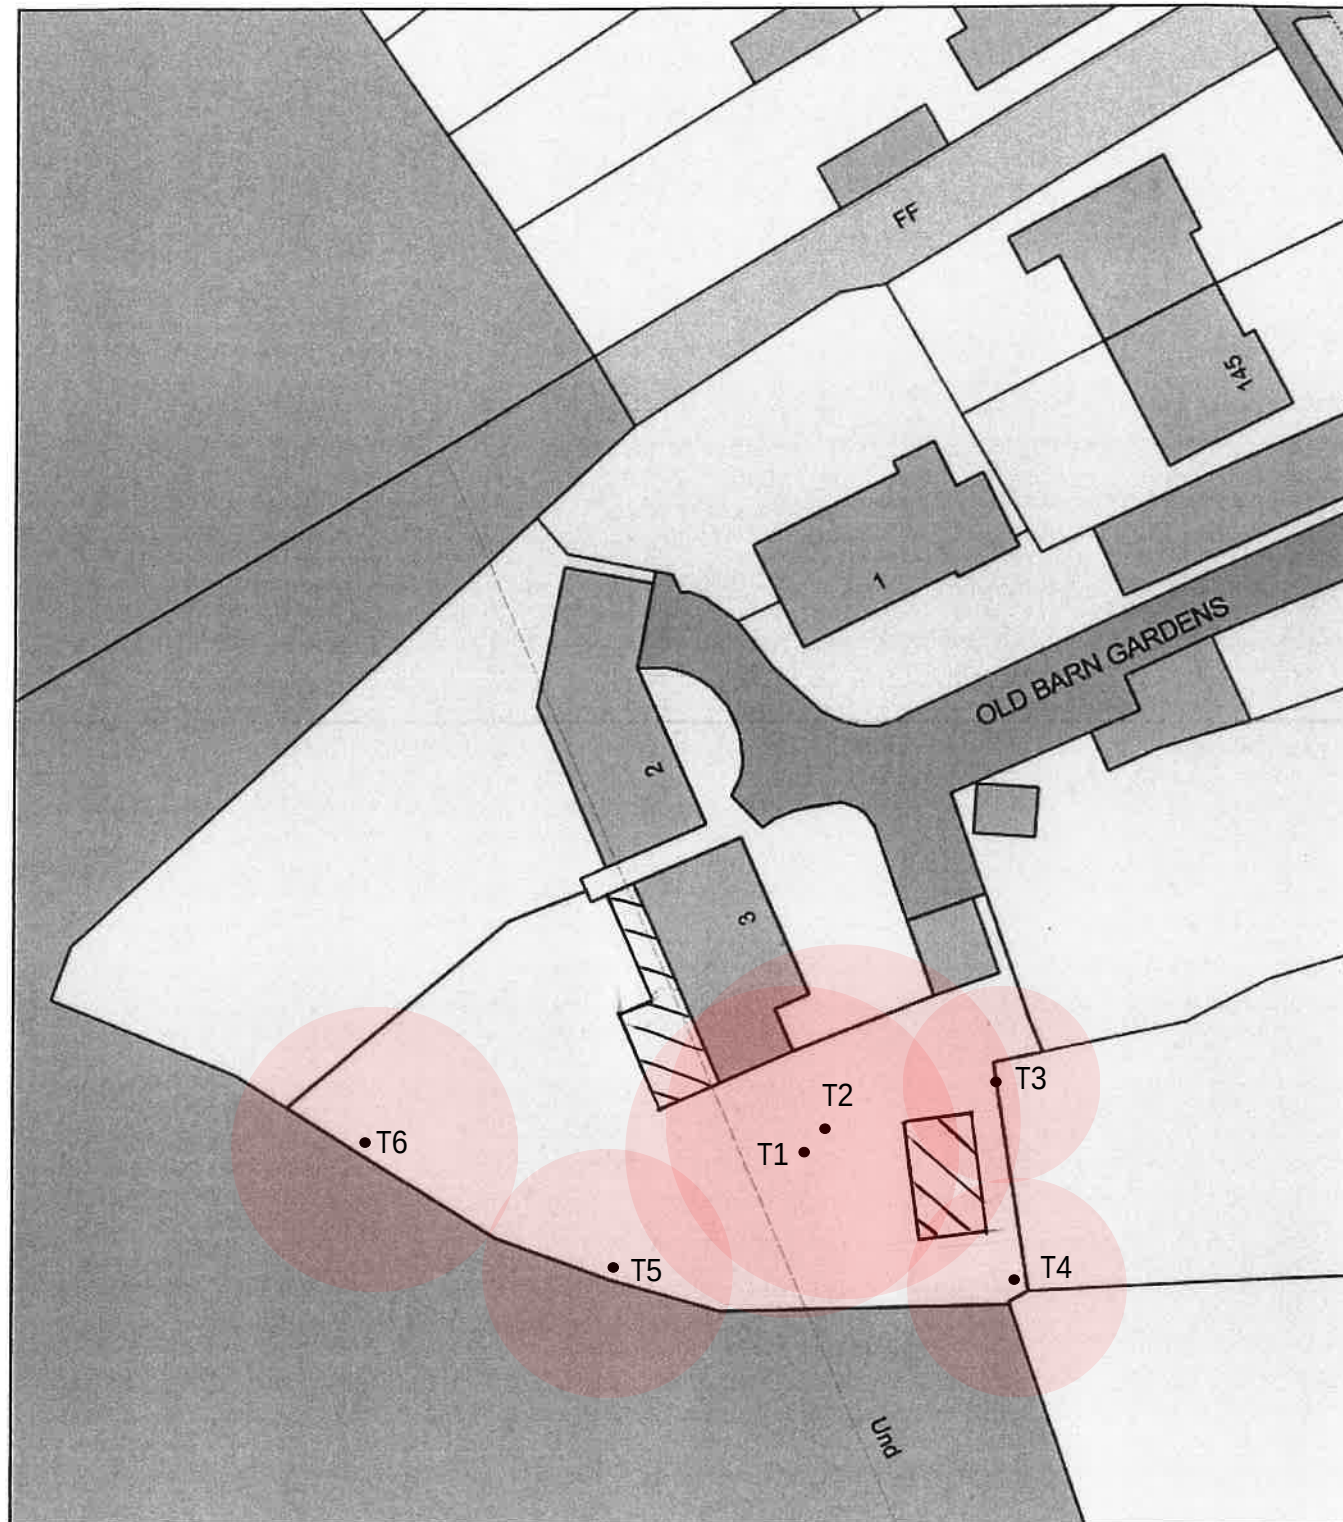

0 20
Metres



Plan Produced for: Mr Dave Green
Date Produced: 16 Mar 2018
Plan Reference Number: TQRQM18075131932605
Scale: 1:500 @ A4