
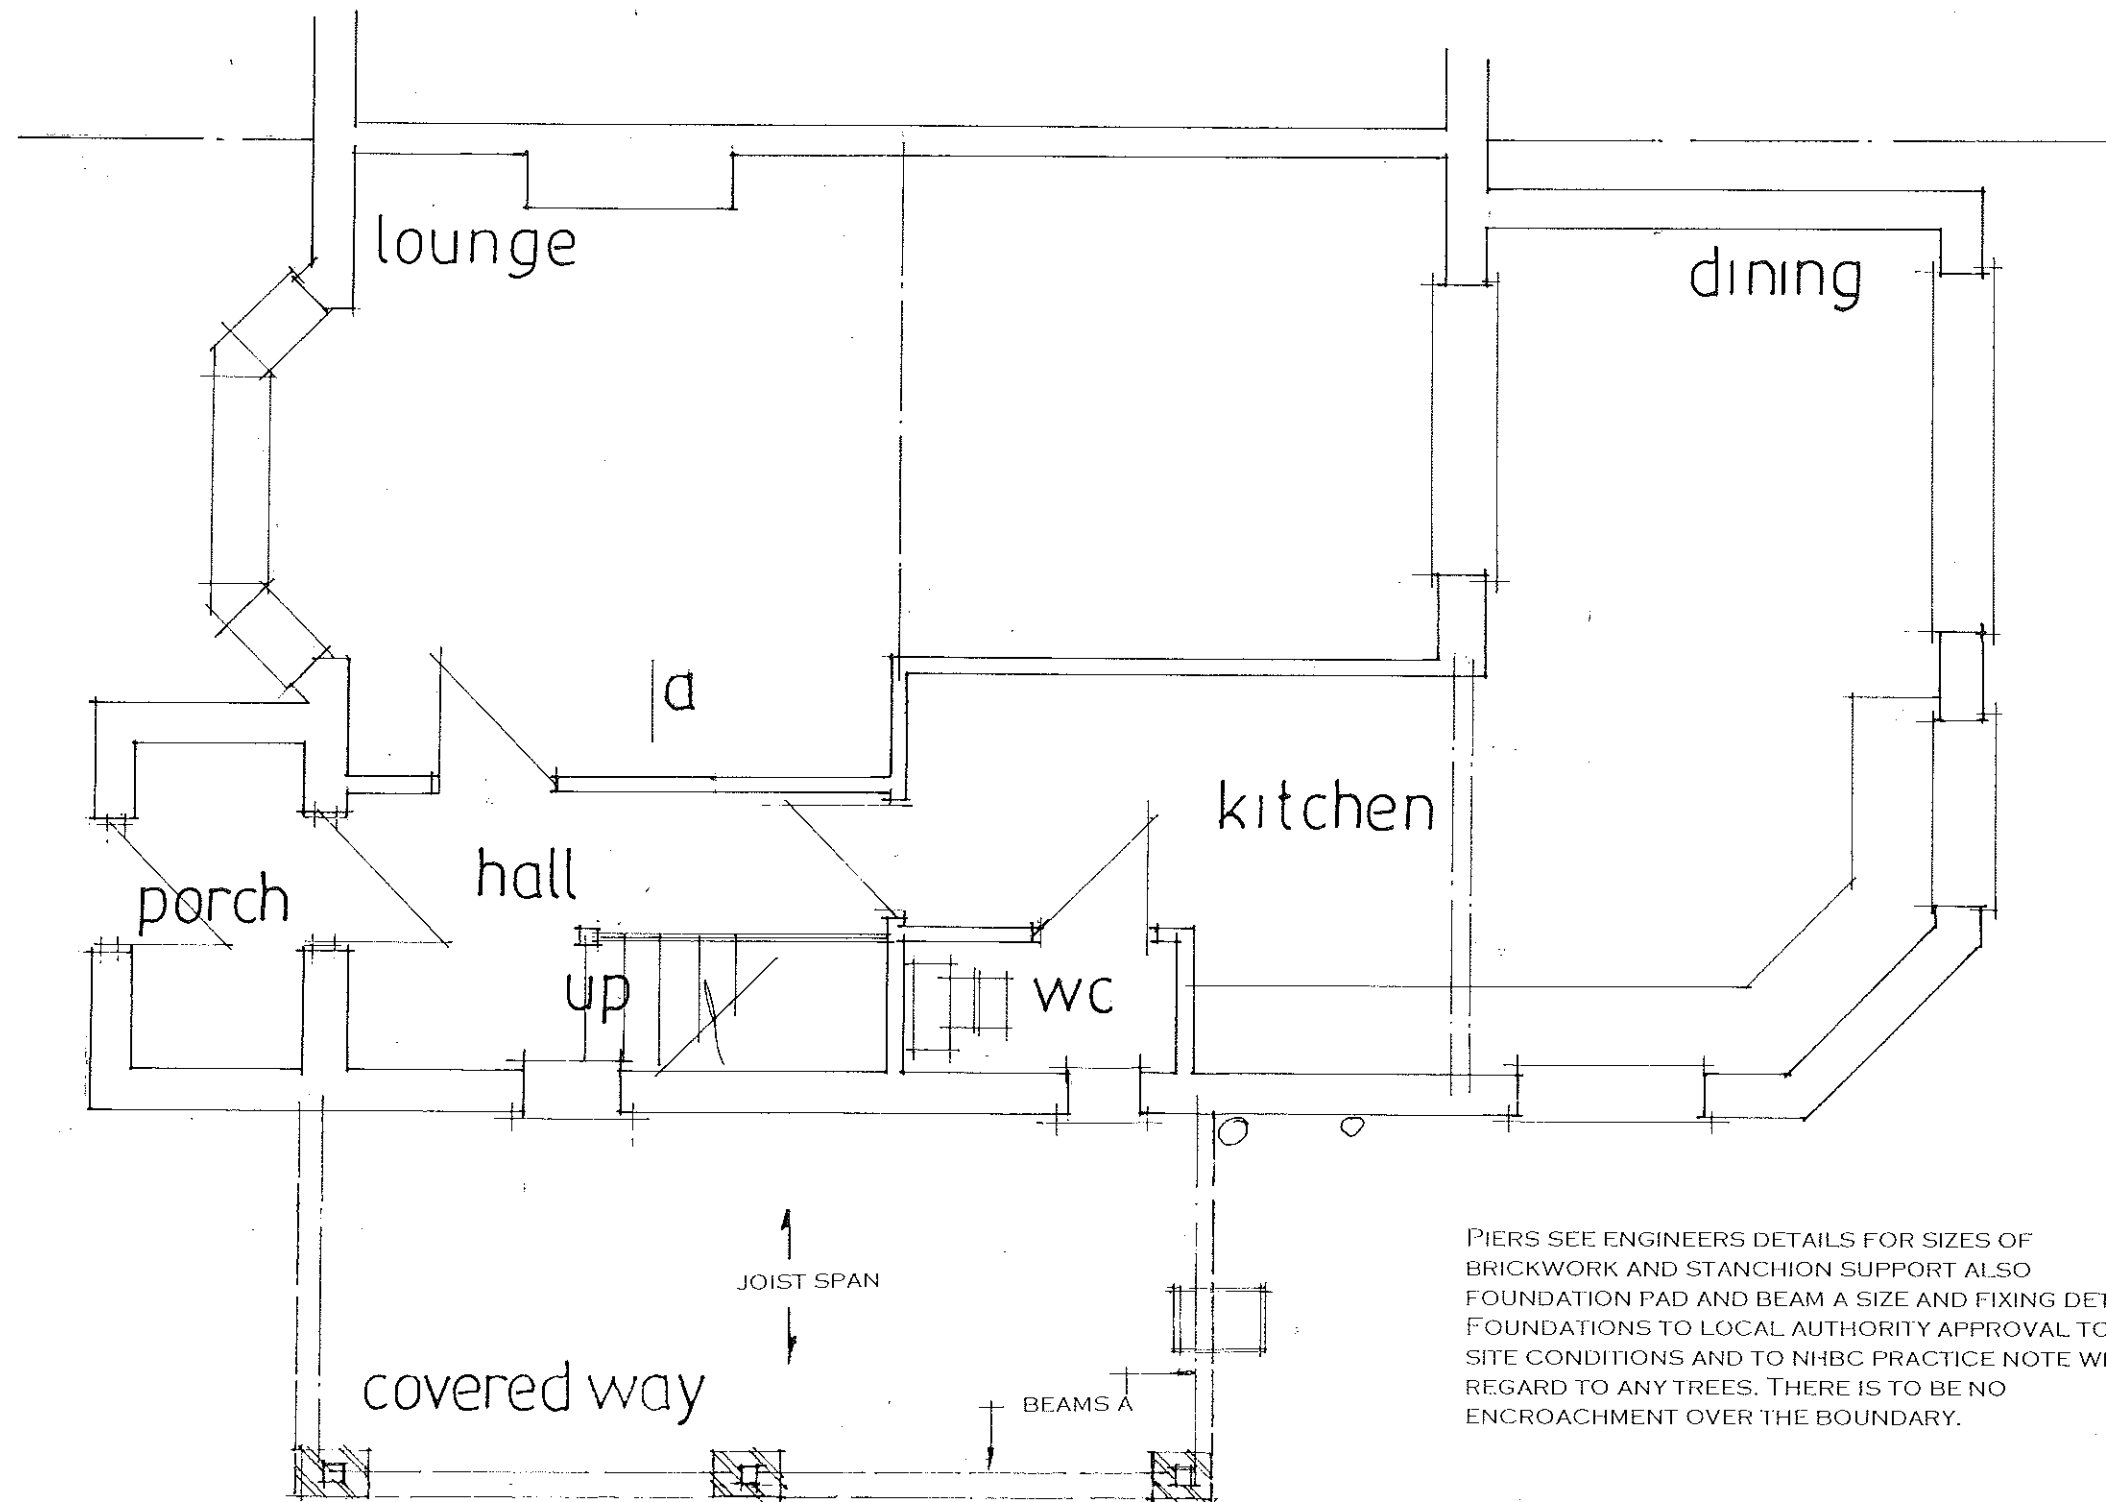


**PROPOSED FIRST FLOOR SIDE ADDITION
23, MENGHAM AVE, HAYLING ISLAND HANTS
FOR MR & MRS B. REDMAN.**

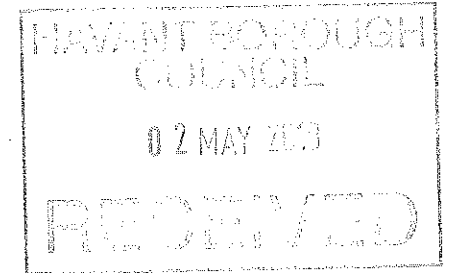

PIERS SEE ENGINEERS DETAILS FOR SIZES OF
BRICKWORK AND STANCHION SUPPORT ALSO
FOUNDATION PAD AND BEAM A SIZE AND FIXING DETAIL.
FOUNDATIONS TO LOCAL AUTHORITY APPROVAL TO SUIT
SITE CONDITIONS AND TO NHBC PRACTICE NOTE WITH
REGARD TO ANY TREES. THERE IS TO BE NO
ENCROACHMENT OVER THE BOUNDARY.

date apr 18
scale 1:50

a

PROPOSED GROUND FLOOR

PETER J. WALKER
ISLAND DESIGN
182 SEAFRONT, HAYLING ISLAND, HANTS
PO11 9AN
TEL. 02392467571