

DO NOT SCALE EXCEPT FOR PLANNING AND BUILDING REGULATION PURPOSES

GENERAL NOTES


LIGHTING :-
ALL LIGHTING TO BE POSITIONED TO AVOID DIRECT GLARE ON THE EYES OF THE USER AND UNWANTED REFLECTIONS FROM THE SCREEN OR OPERATING FEATURES. GLARE FROM LIGHTING TO BE AVOIDED.
SIGNAGE :-
ALL SIGNAGE TO CONFORM TO BS 8300:2001 SECTIONS 9.2.2 LOCATION & DESIGN OF SIGNS & INFORMATION AND 9.2.3 VISUAL SIGNS.
ALL NEW GLAZING CONFORMS TO BS 6206.
ALL ELECTRICAL WORK CONFORMS TO BS 7671.
IT IS ASSUMED THAT ALL PRELIMINARY WORKS CARRIED OUT / CONTRACTED BY THE SITE OWNER (SHOULD THEY BE REQUIRED BY THE PROJECT) ARE COMPLETED IN ACCORDANCE WITH CURRENT BUILDING REGULATIONS 2010 AND AMENDMENTS THEREAFTER

SITE NOTES

FLOOR CONSTRUCTION:
CERAMIC TILE ON CONCRETE
REMOVE EXISTING GLAZING PANEL
MODIFY SHUTTER - FORM APERTURE CUT THROUGH SHUTTER CURTAIN
INSTALL: NEW SILICONE JOINTED GLAZING PANELS, SECURITY ENCLOSURE, PLINTH, ATM, ELECTRICS AND ILLUMINATED SIGNAGE

WORK TO BE CARRIED OUT BY OTHERS


RELOCATE 1 X WINDOW SIGN / MENU

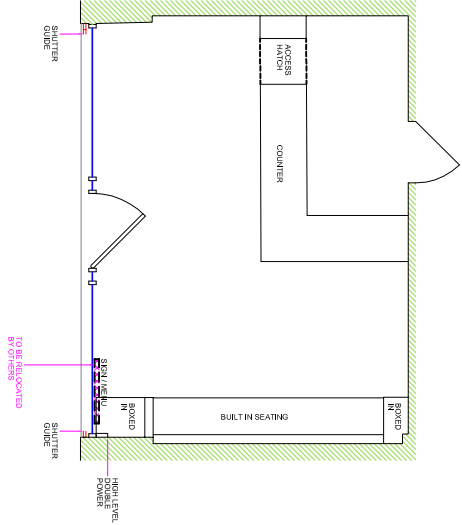


EXISTING (PART) PLAN



EXISTING ELEVATION

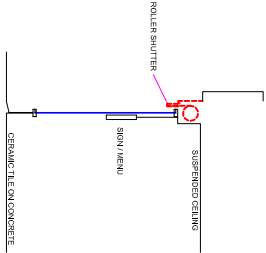

EXISTING SECTION VIEW A-A

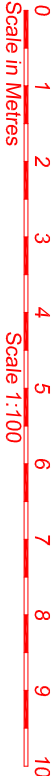

SITE ADDRESS

CURRY COTTAGE
68 BOTLEY DRIVE,
HAVANT, PO9 4QY



TITLE

PROPOSED AUTOMATED TELLER MACHINE (ATM)
INSTALLATION FOR CASHZONE


DRAWN	DATE	SCALE
MAL	17/01/17	VARIOUS @A3
REFORG NO.	SHEET	REVISION
E020289		

PROPOSED ELEVATION

PROPOSED (PART) PLAN

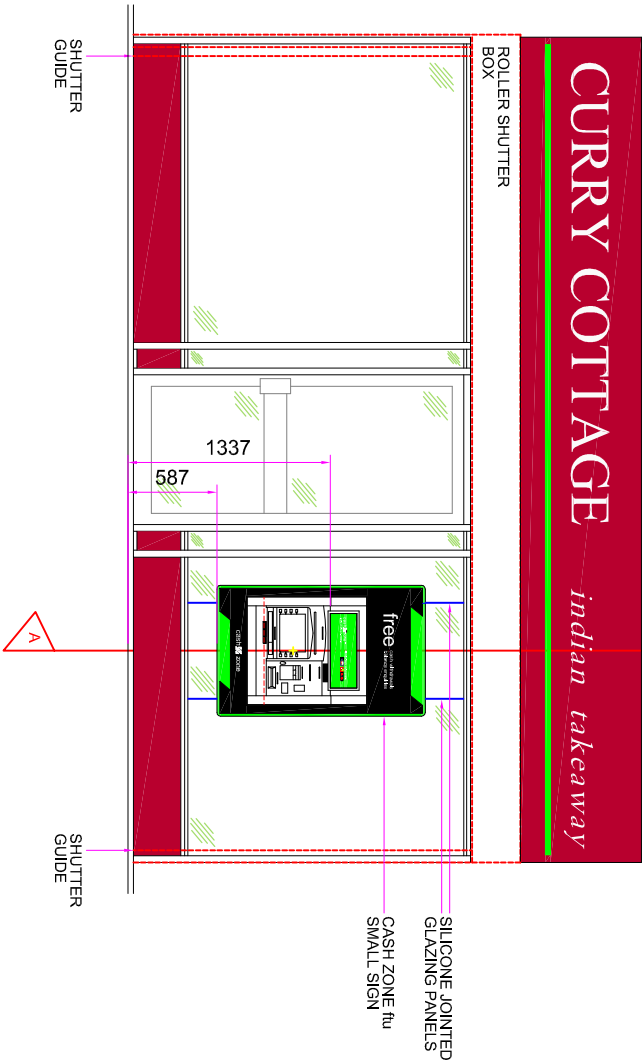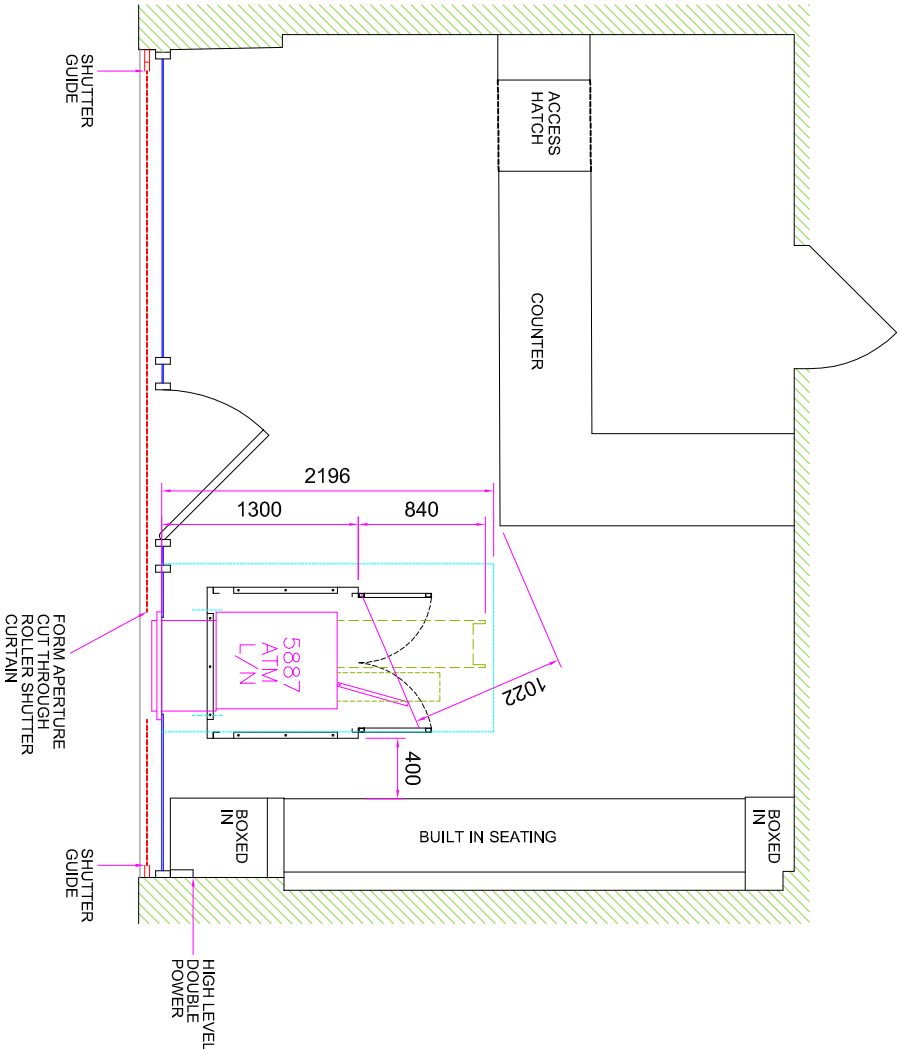

SECTION VIEW A-A

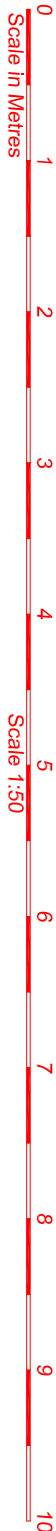

drawing approval

NAME:-	
POSITION:-	
APPROVED:-	
SIGNED:-	

