

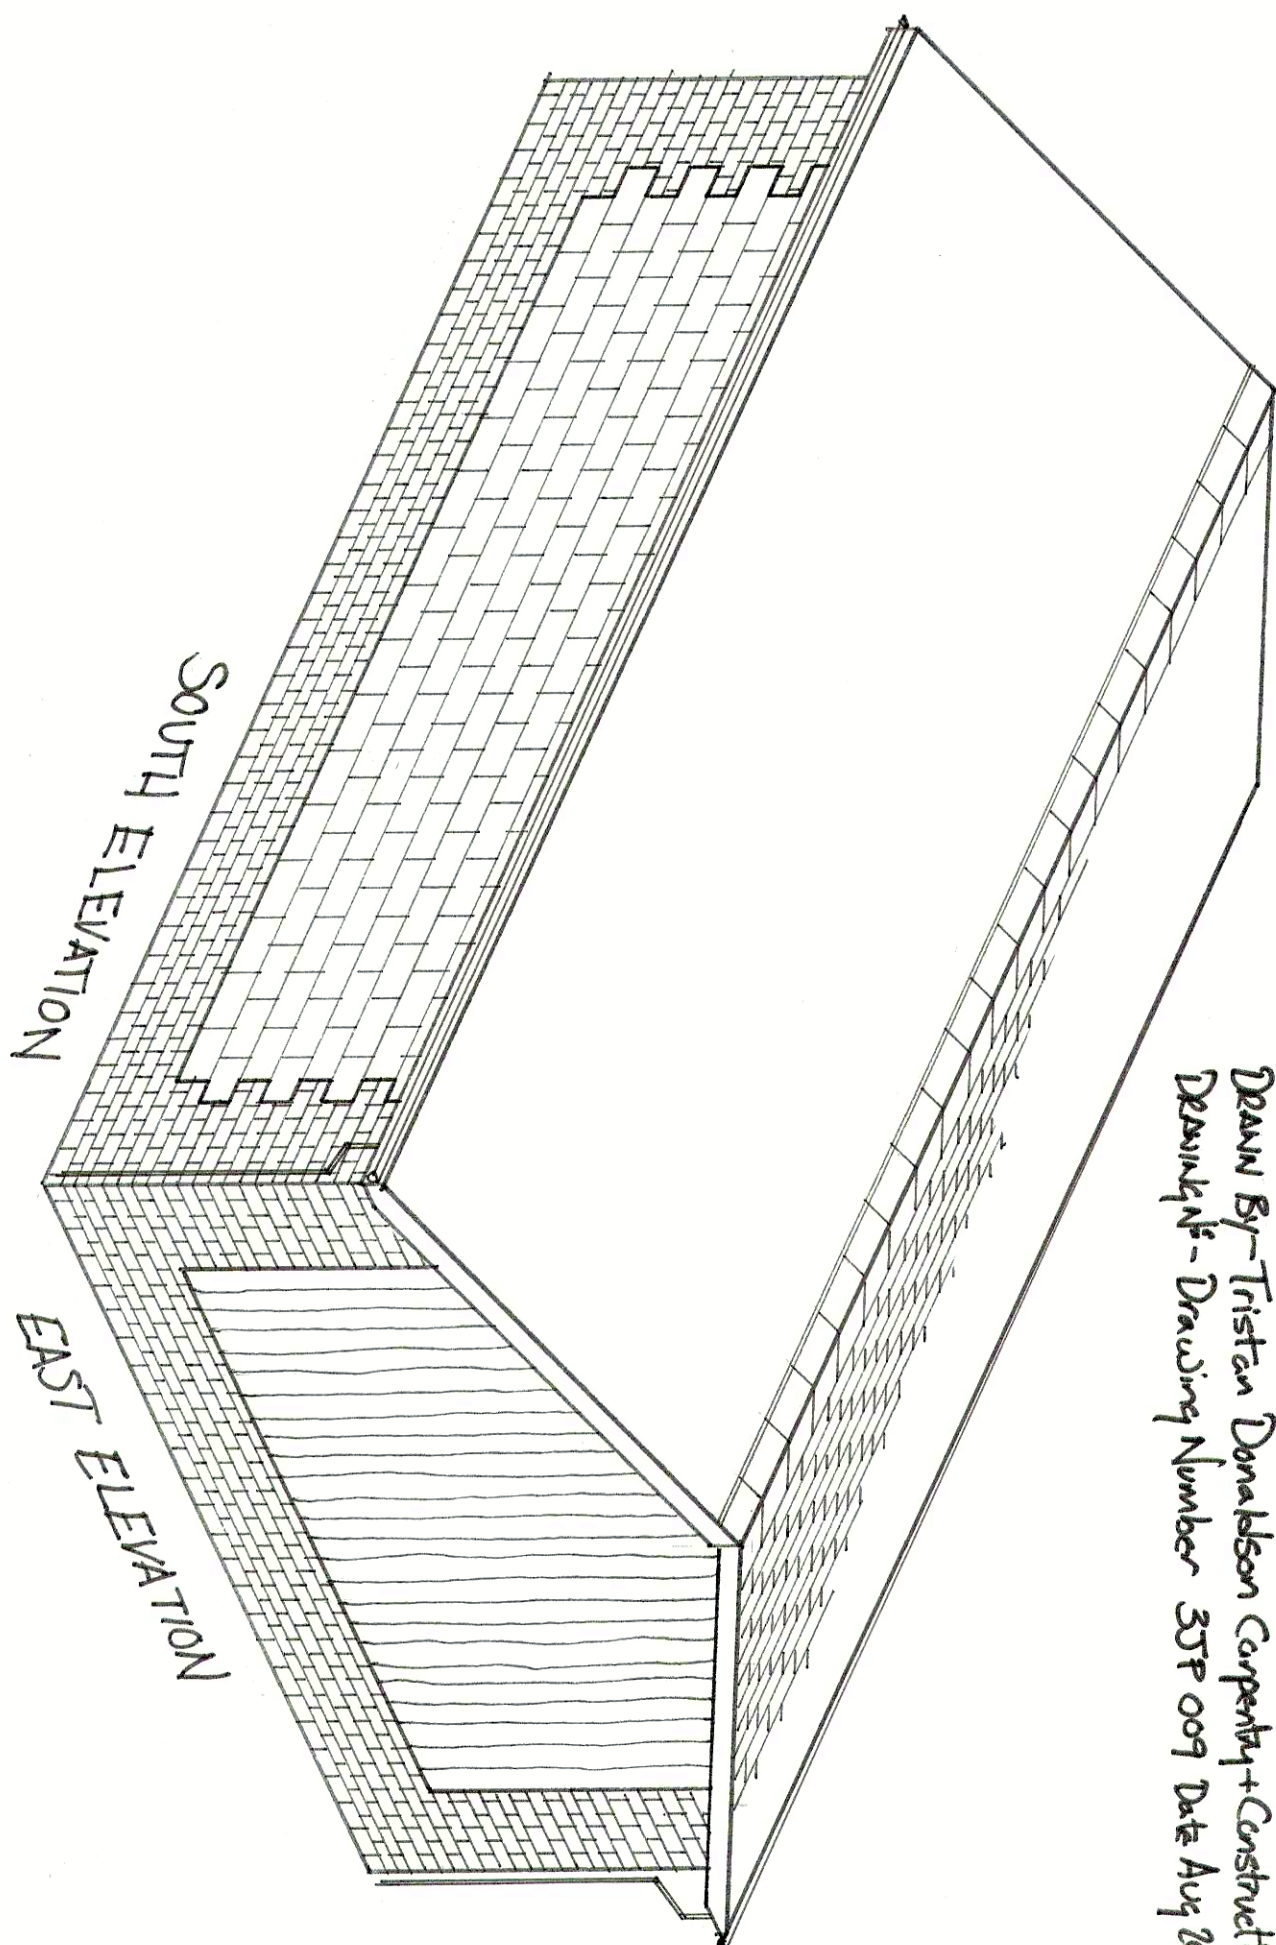
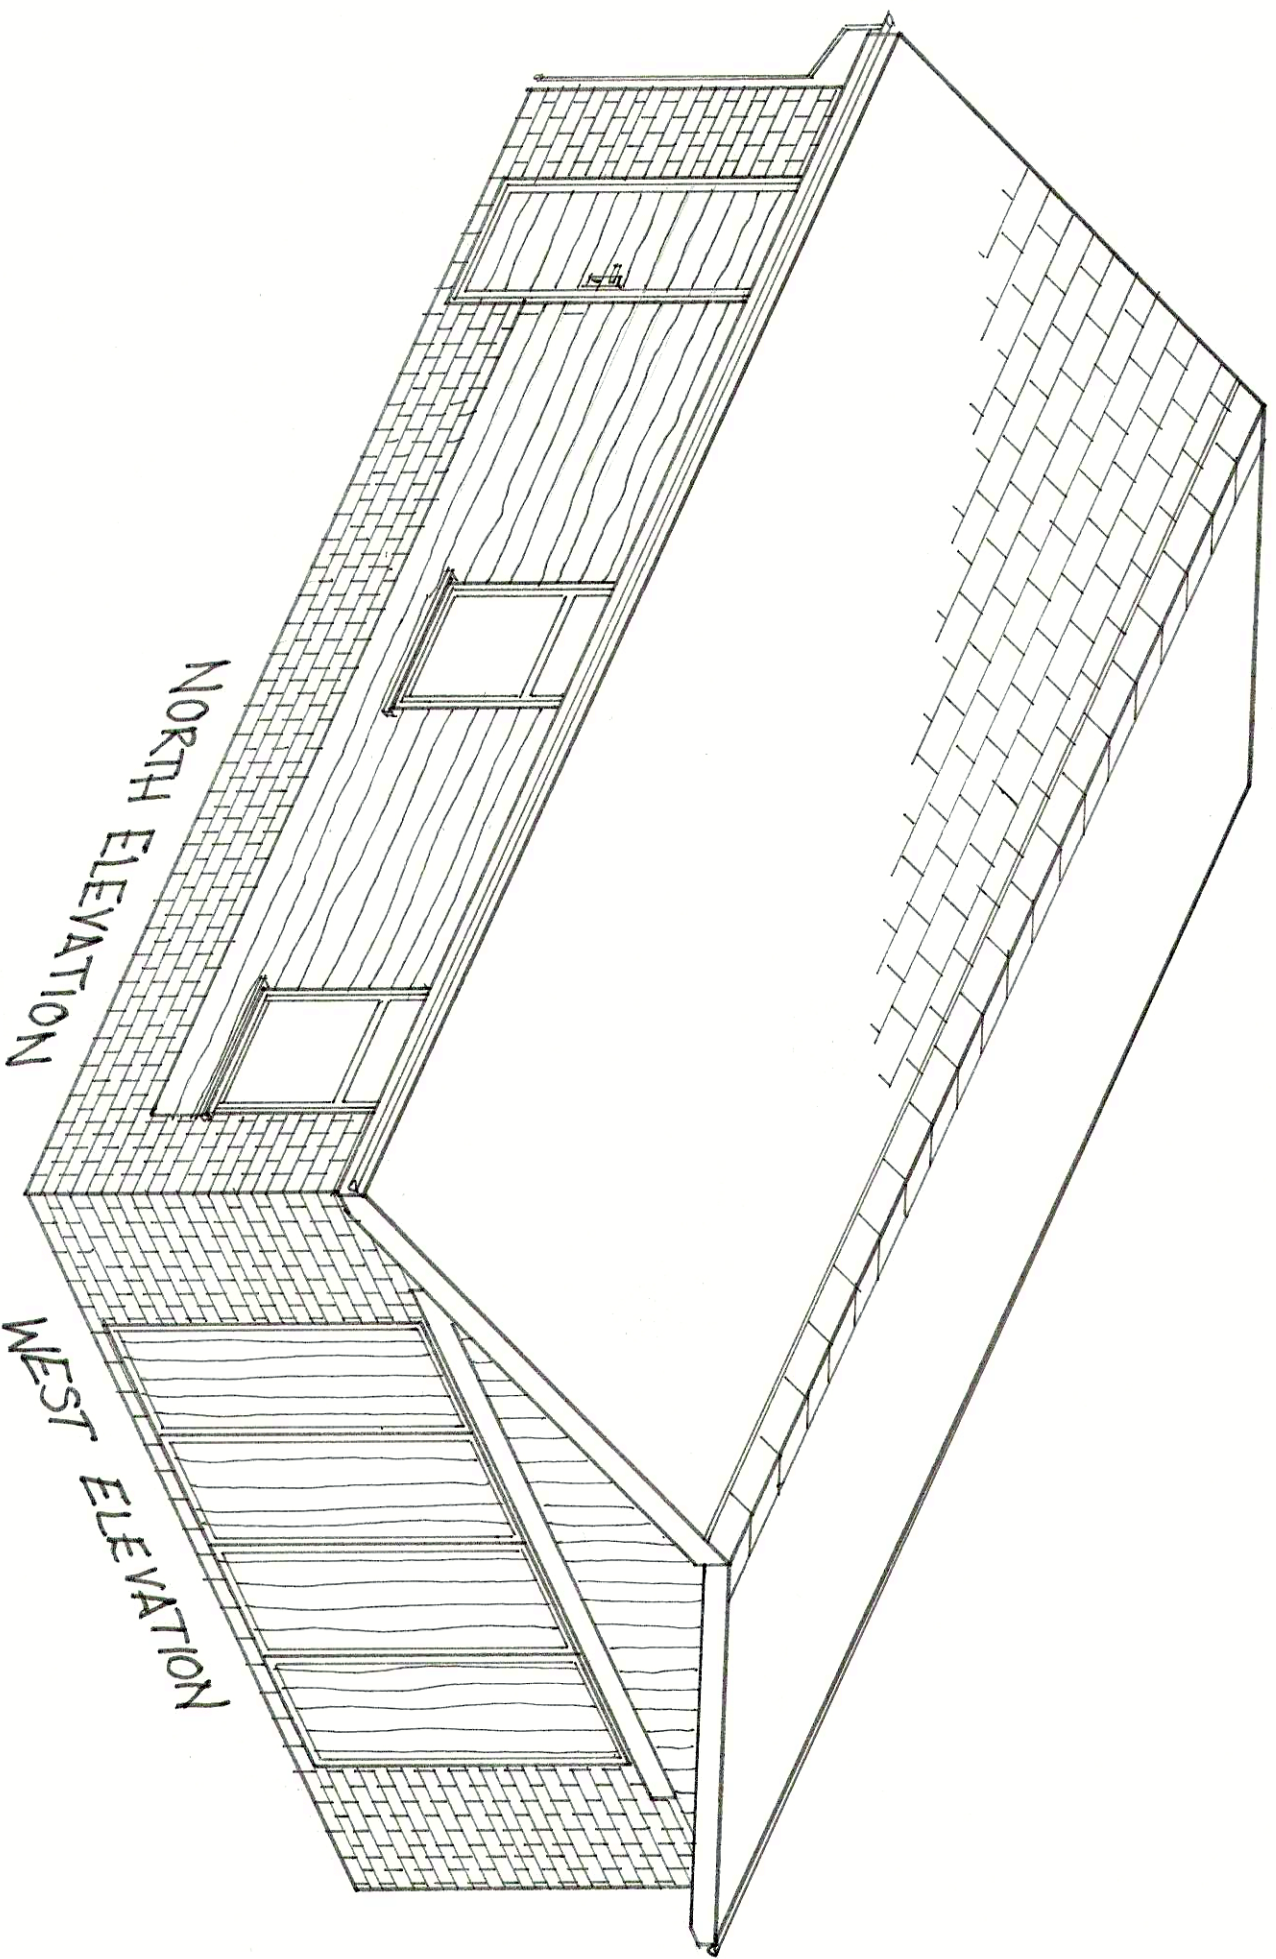


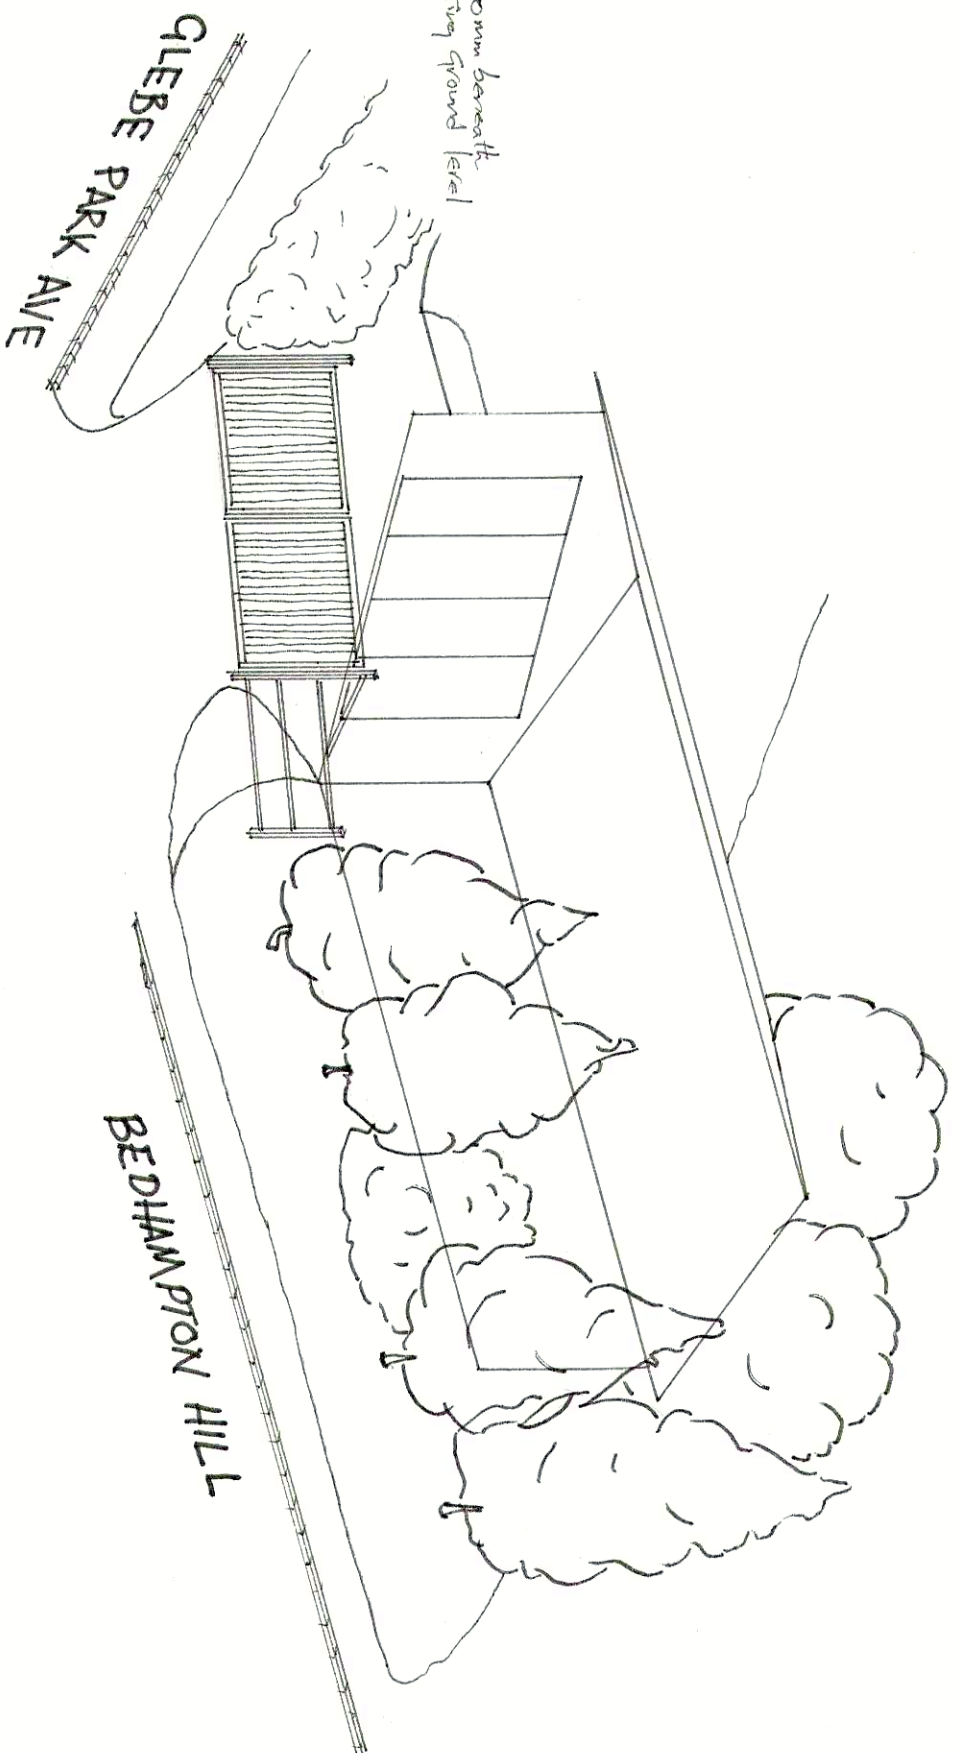

PROJECT - Proposed Detached Garage.
 CLIENT - Mr + Mrs Sammut.
 ADDRESS - 60 Bedhampton Hill, Havant, PO9 3TP.
 DRAWINGS - 3D Illustrations, Ground levels, layout.
 SCALE - Illustrations 1:50 @ A2 others as detailed.
 DRAWN BY - Tristan Donaldson Carpentry + Construction.
 DRAWING - Drawing Number 3TP 009 Date Aug 2018.

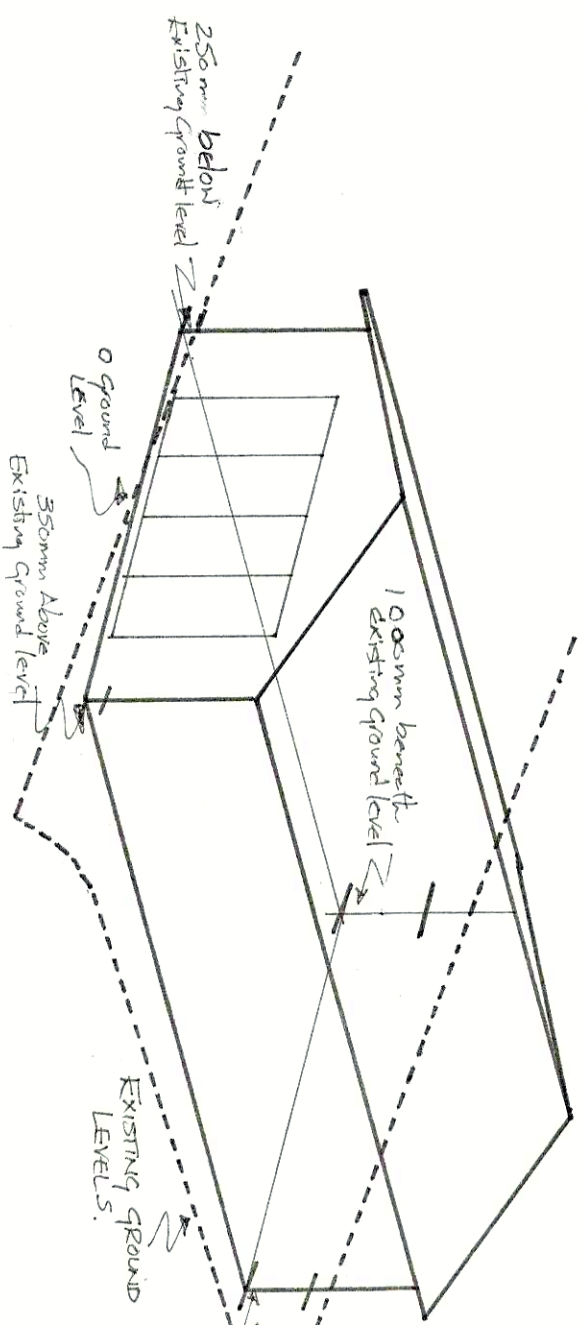

EXISTING GROUND LEVEL ILLUSTRATION SCALE 1:100 @ A2

PROPOSED ILLUSTRATION WITH EXISTING HEDGE ROWS. SCALE 1:100 @ A2

DRAWING NUMBER 3TP 009