




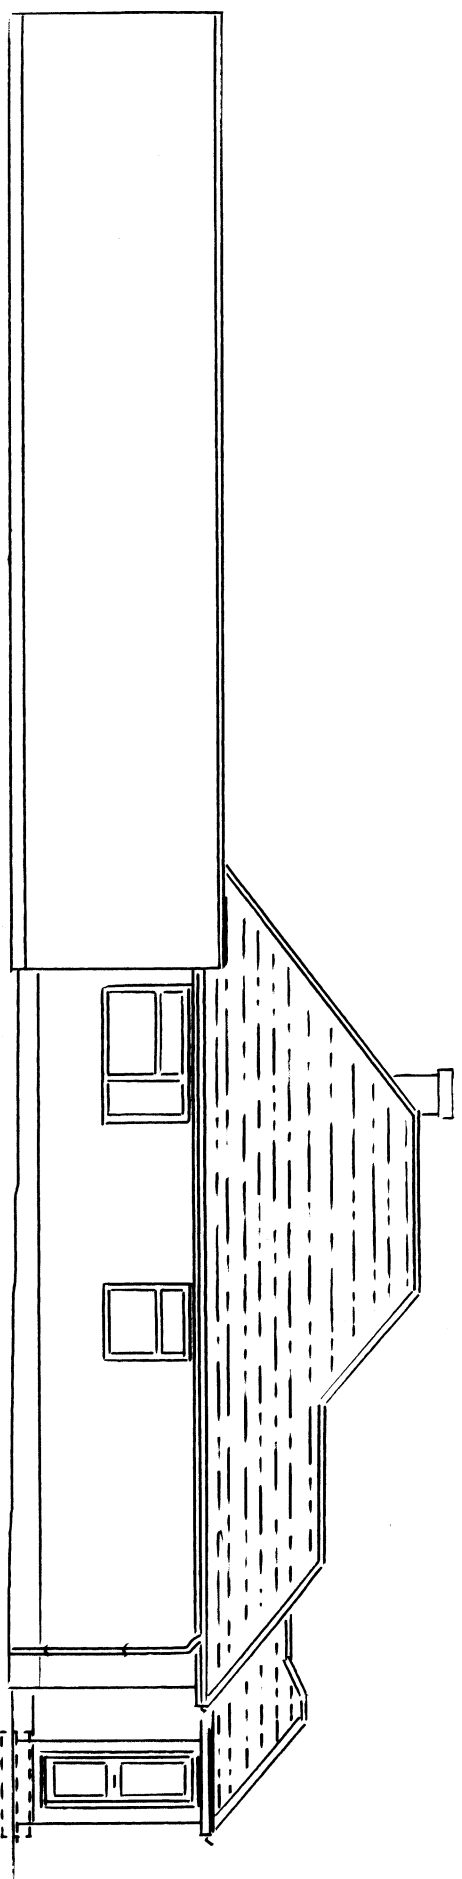

SIDE ELEVATION (WEST)

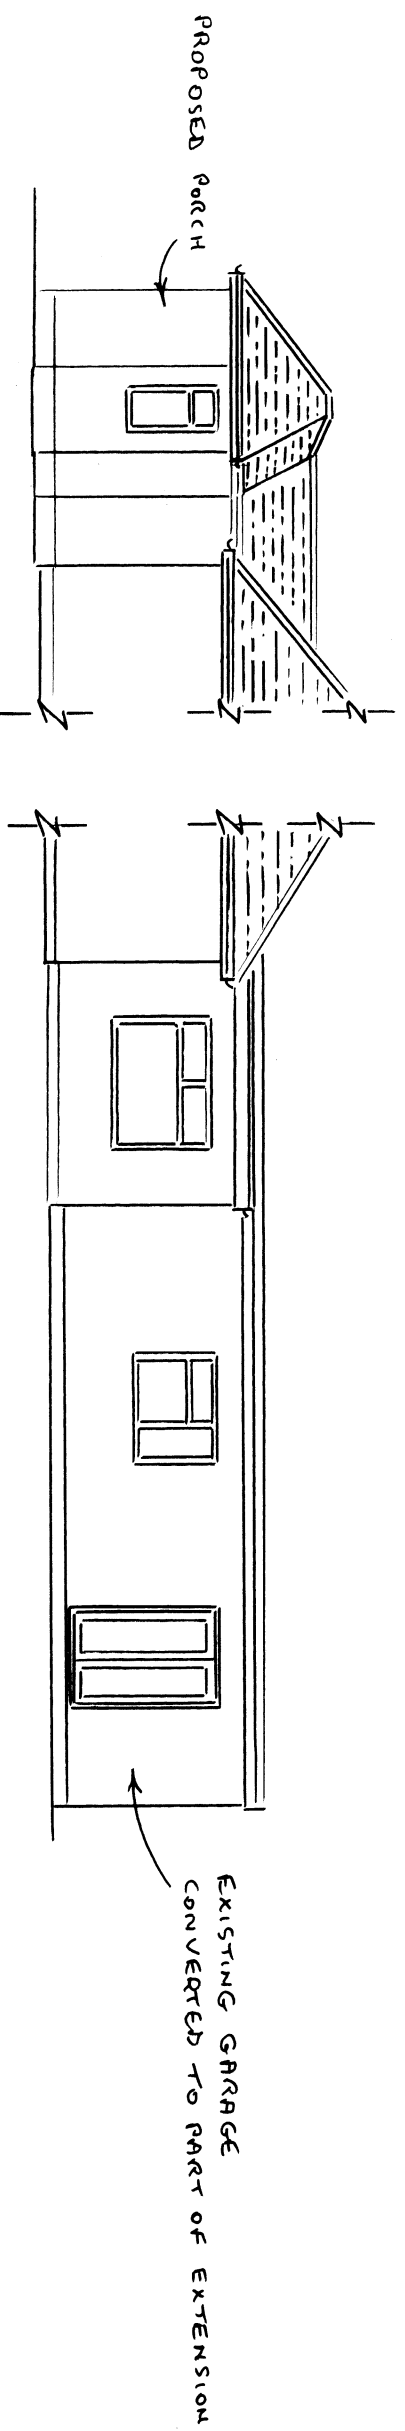

SIDE ELEVATION (EAST)

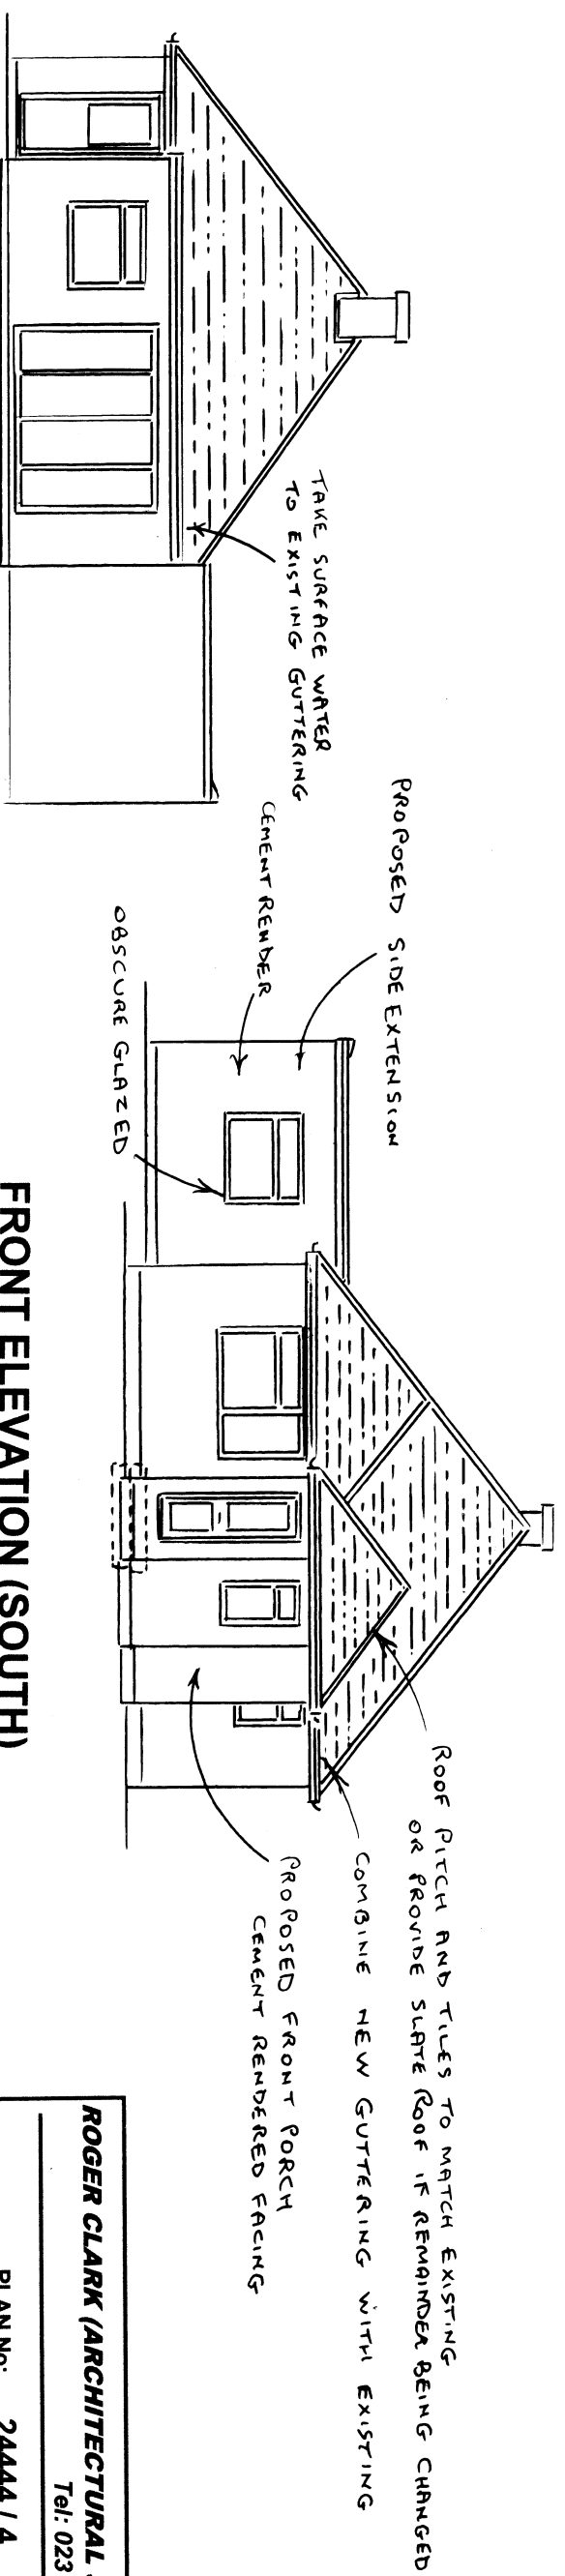

FRONT ELEVATION (SOUTH)

REAR ELEVATION (NORTH)

PROPOSED ELEVATIONS 1:100

ROGER CLARK (ARCHITECTURAL SERVICES)	
Tel: 023 9237 3841	
PLAN NO:	24444 / 4
Proposed Elevations	1:100 @ A3
Drawing Scale:	
PROPOSED ALTERATIONS	
23 CLINTON ROAD	
WATERLOOVILLE	