


NOTES:


Dimensions to be checked on site before commencing work. Any discrepancies shall be reported to the architect immediately.

Do not scale from these drawings except for planning purposes. Use figured dimensions only.


Where applicable this drawing is to be read in conjunction with other consultants' drawings.

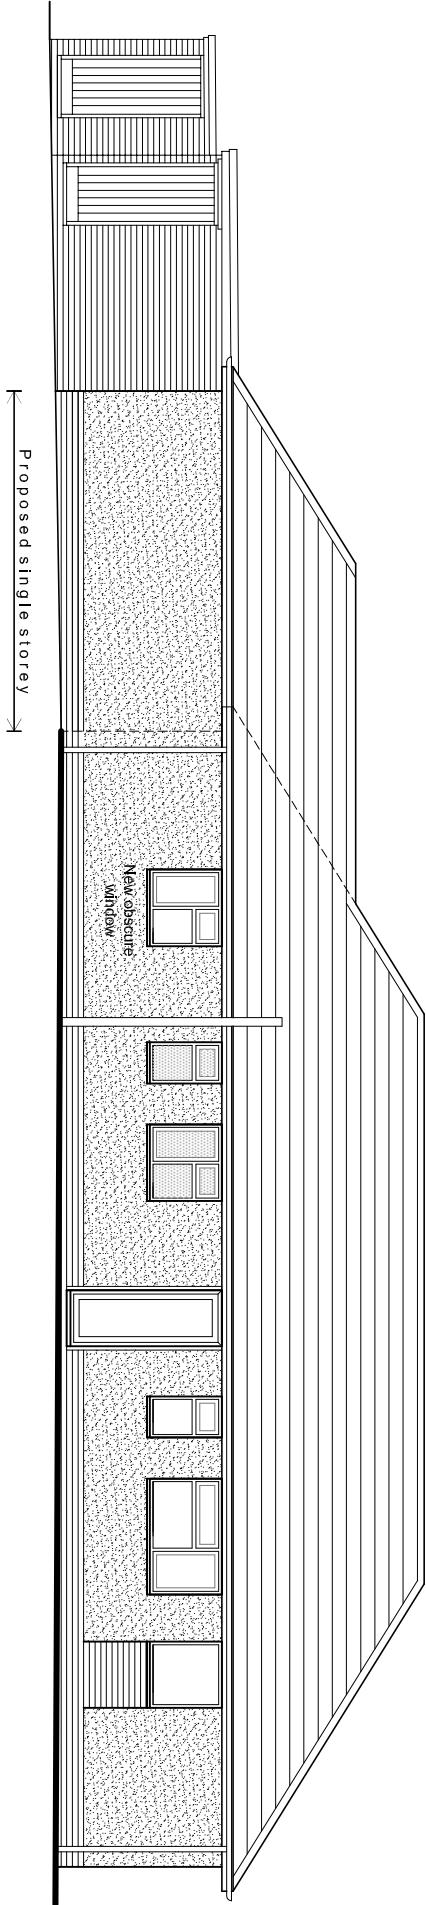

North (side) elevation

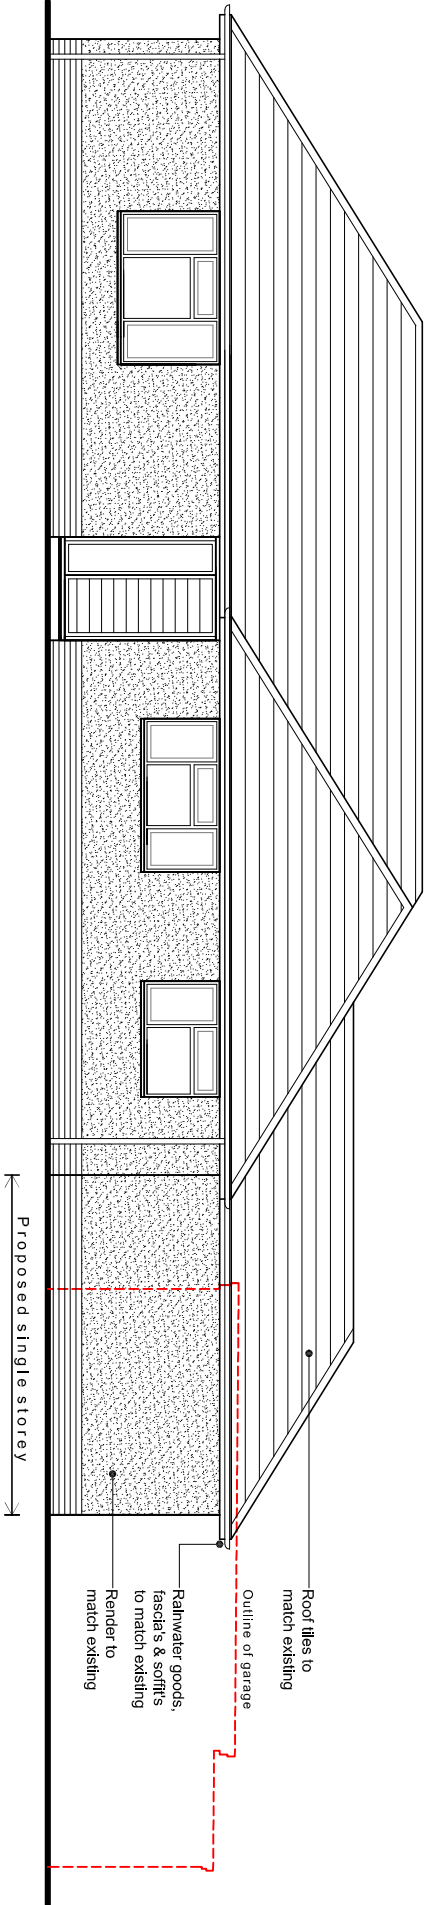


South (side) elevation

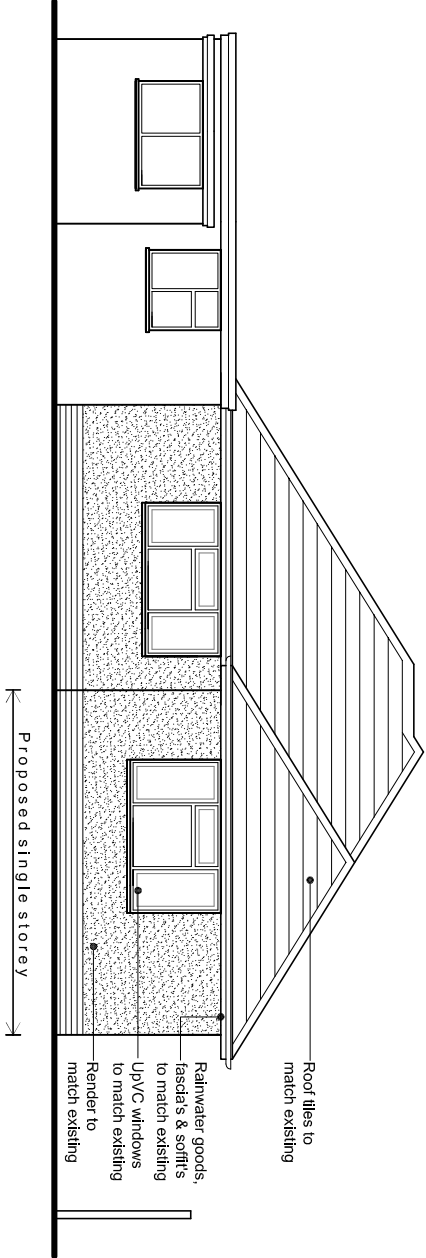

East (side) elevation

Proposed elevations scale 1:100

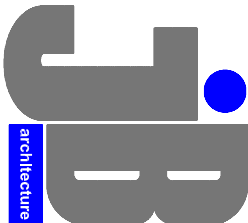

JIMMY BESSANT ARCHITECTURE
TEL: 01243 373620 M: 07769904282
E: jimmy@jb-architecture.co.uk
Web: www.jb-architecture.co.uk

For
MR & MRS CLARKE

Project
**PROPOSED REAR EXTENSION
AT 2 HOLLYBANK LANE
EMSWORTH
PO10 7UD**

Title
PROPOSED ELEVATIONS

Date	Drawn	Scale	Checked
MAY 2018	JB	1:100 @ A3	-
Job Number	Drawing Number	Revision	
PL18318	49	A	