



1ARD004
SCALE: H 1:500,V 1:100. DATUM: 65.000

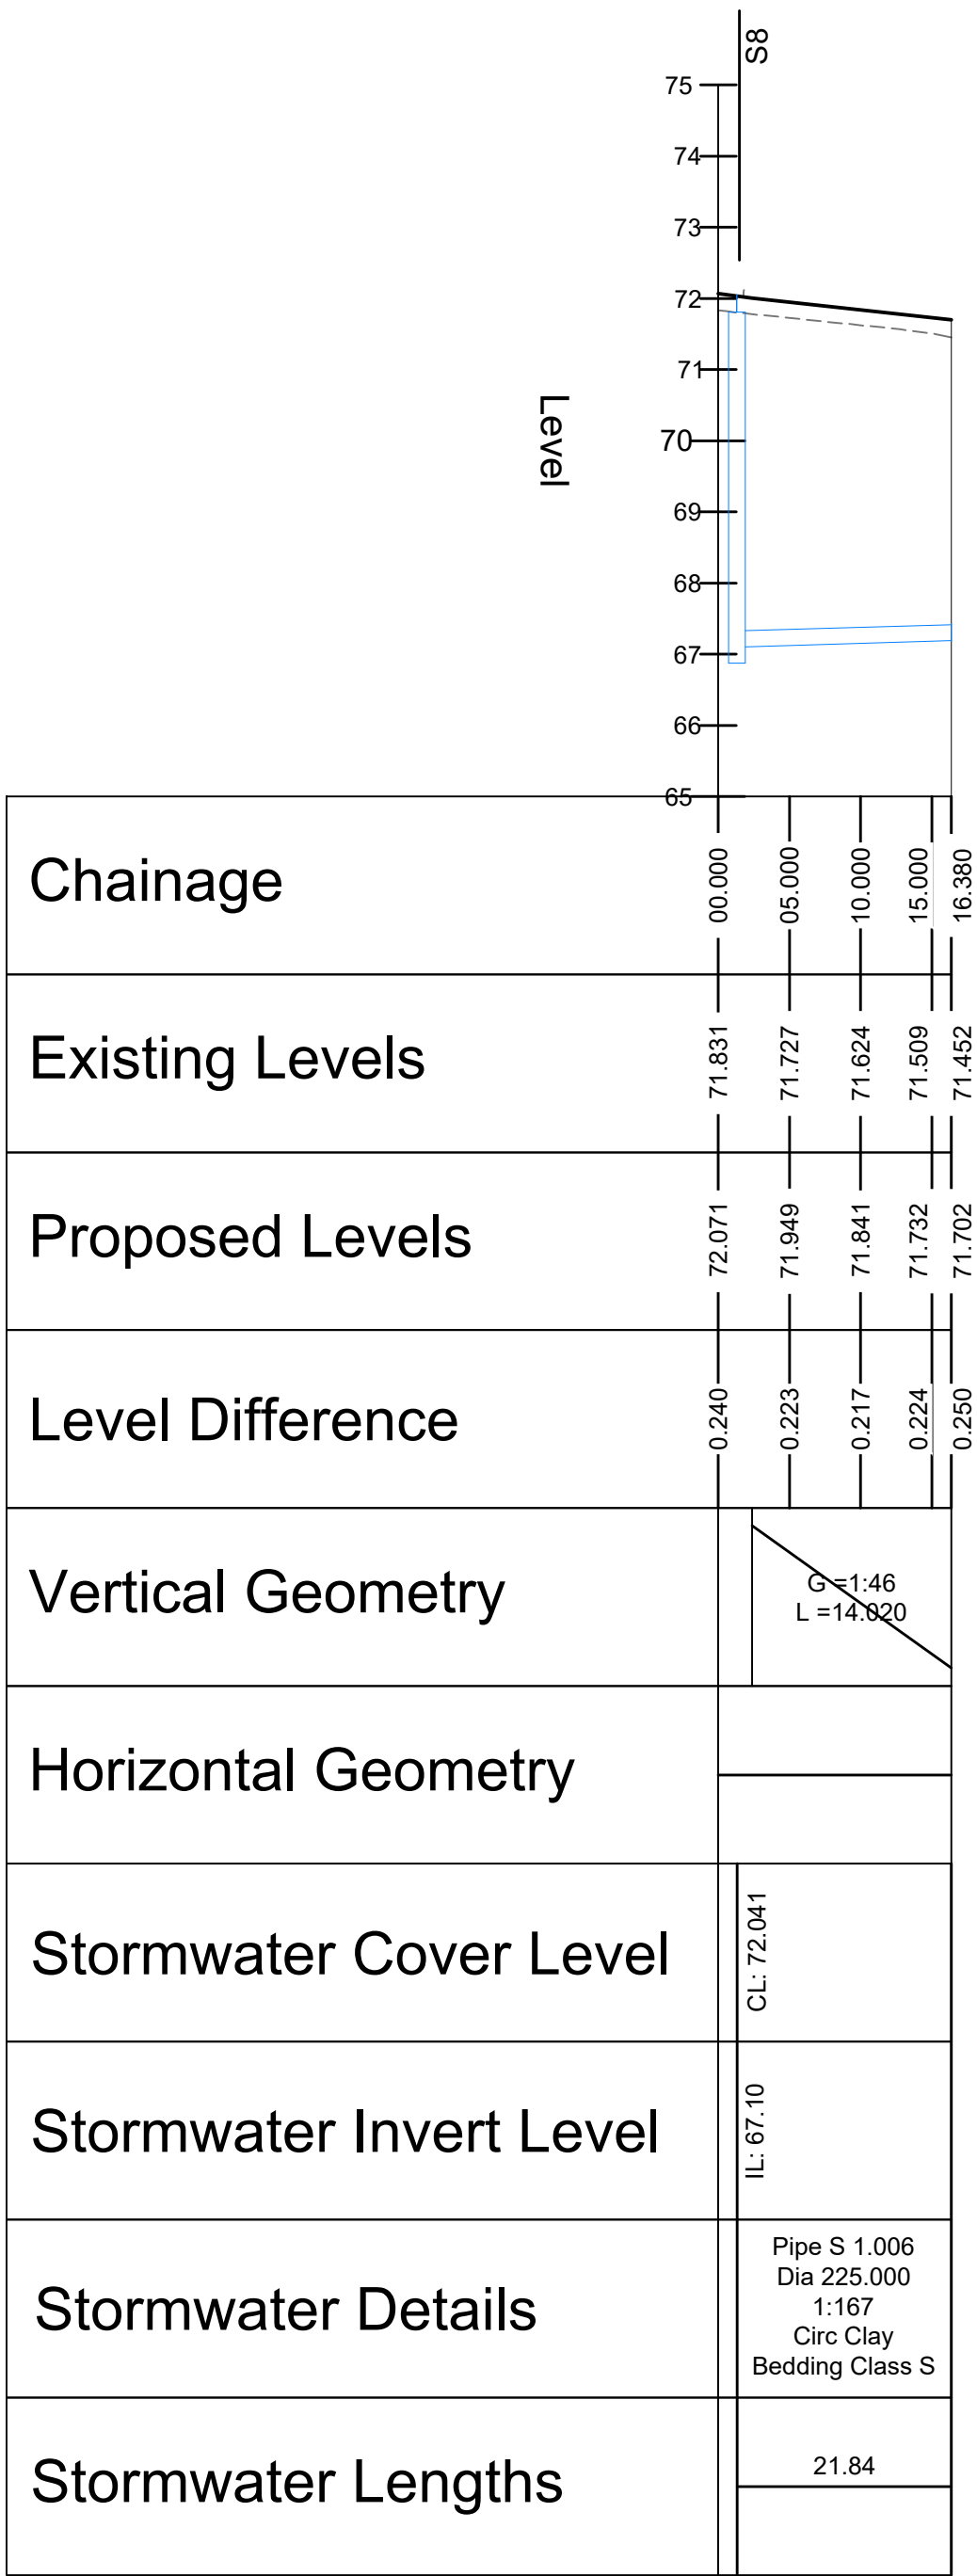

1ARD005
SCALE: H 1:500,V 1:100. DATUM: 65.000

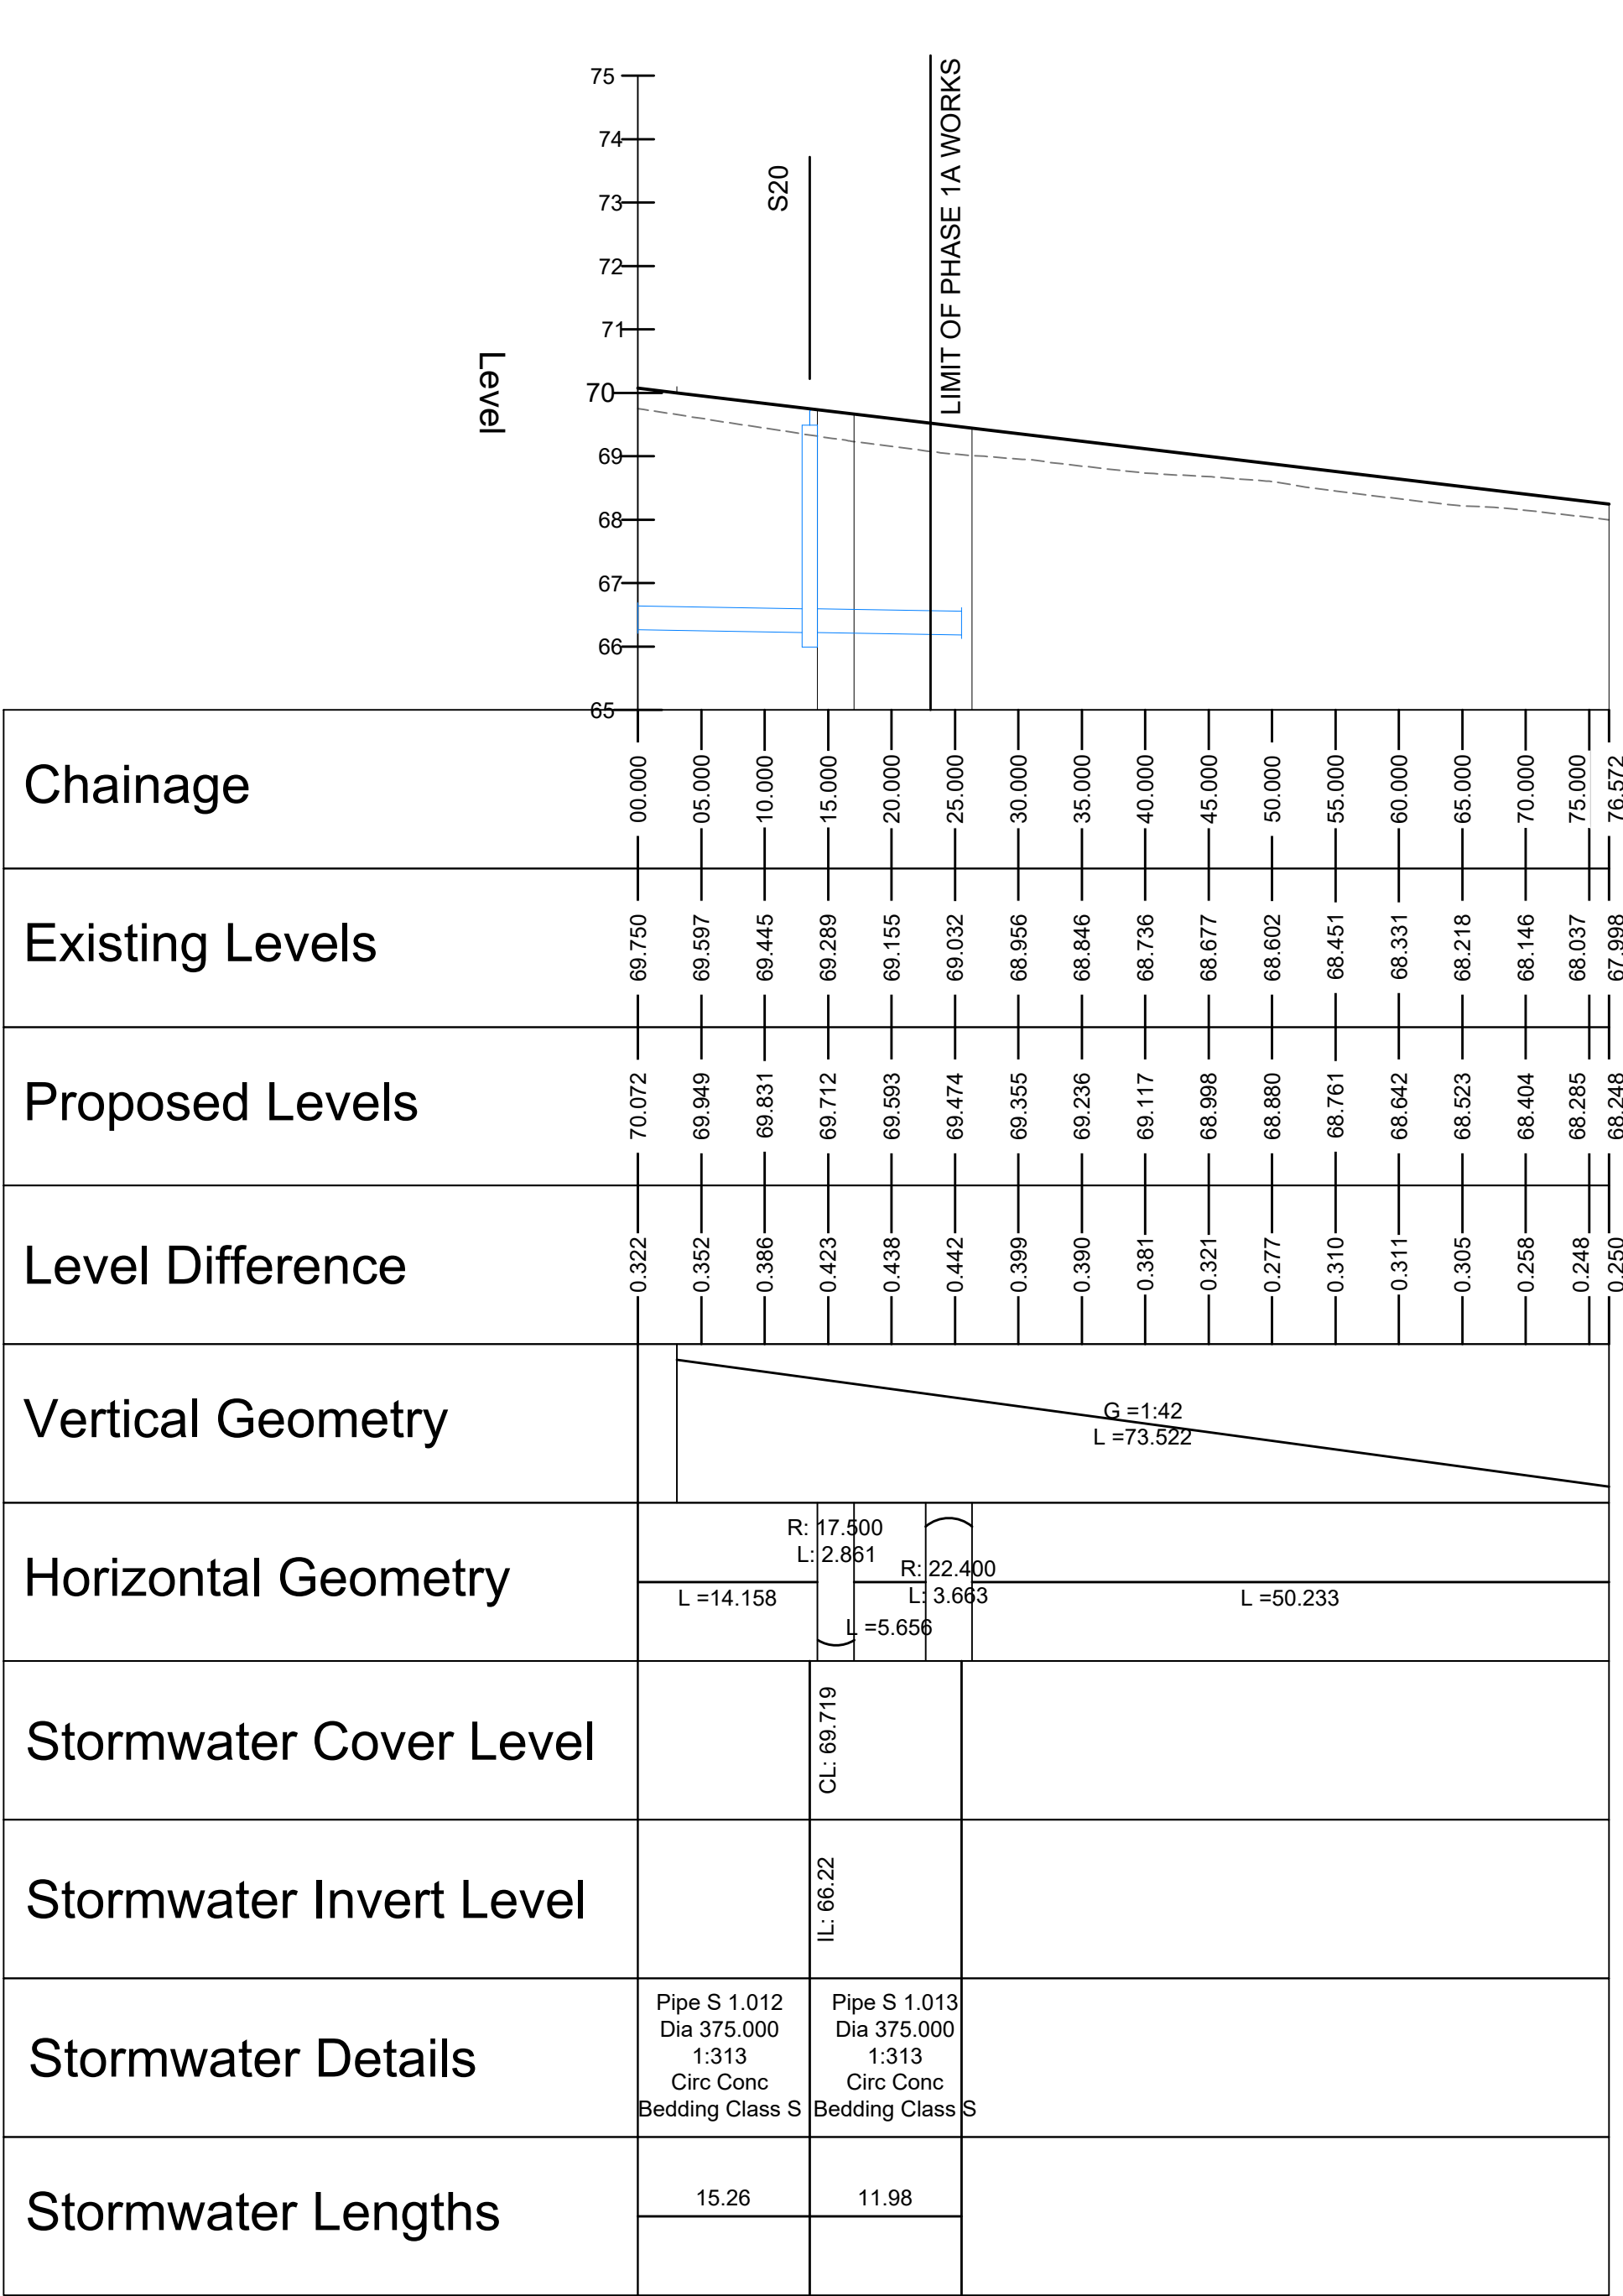

- NOTES
1. THIS DRAWING IS TO BE READ IN CONJUNCTION WITH "SEWERS FOR ADOPTION 6/7th EDITION - A DESIGN AND CONSTRUCTION GUIDE FOR DEVELOPERS" PLUS ALL OTHER RELATED DOCUMENTS ISSUED BY THE ENGINEER.
 2. IF THERE IS ANY AMBIGUITY BETWEEN THE DRAWINGS, THE CONTRACTOR SHALL IMMEDIATELY INFORM THE ENGINEER.
 3. DO NOT SCALE FROM THIS DRAWING. WORK FROM FIGURED DIMENSIONS ONLY.
 4. ALL DIMENSIONS SHOWN ON THIS DRAWING ARE IN METRES
 5. ALL DIMENSIONS, LEVELS AND SURVEY GRID CO-ORDINATES ARE TO BE CHECKED ON SITE AND THE ENGINEER NOTIFIED IMMEDIATELY OF ANY DISCREPANCIES PRIOR TO THE COMMENCEMENT OF THE WORKS.
 6. NO DEVIATION FROM THE DETAILS SHOWN ON THIS DRAWING IS PERMITTED WITHOUT PERMISSION FROM THE ENGINEER.
 7. CONTRACTOR TO ENSURE SMOOTH TRANSITION IN FINISHED SURFACE LEVELS BETWEEN EXISTING AND PROPOSED LEVELS.
 8. FOR ADAPTABLE DRAINAGE CONSTRUCTION DETAILS REFER TO DRAWING 17-110/2012.
 9. FOR HIGHWAY CONSTRUCTION DETAILS REFER TO DRAWING NUMBER 17-110/2014.

- LEGEND
- EXISTING GROUND PROFILE
 - PROPOSED ALIGNMENT PROFILE
 - ADOPTABLE S104 FOUL WATER SEWER AND MANHOLE
 - ADOPTABLE S104 SURFACE WATER SEWER AND MANHOLE
 - CIRC CLAY: EXTRA STRENGTH VITRIFIED CLAY WITH SPIGOT AND SOCKET FLEXIBLE JOINTS TO BS EN 295.
 - CIRC CONC: FLEXIBLE JOINTED CONCRETE PIPES TO BS EN 1916:2002/BS 5911_1:2002 CLASS 120

TENDER
ISSUE

Rev	Amendments	Dm	Chk	App	Date
-----	------------	----	-----	-----	------

**ODYSSEY**

Tuscany House
White Hart Lane
Basingstoke
Hampshire RG21 4AF

Telephone: 01256 331144
Fax: 01256 331134
E: info@odysseyconsult.co.uk
W: www.odysseyconsult.co.uk

Job Title
WOODCROFT FARM, HAVANT
PHASE 1A

Drawing Title
LONGITUDINAL SECTIONS
SHEET 3 OF 4

Client



Scale AS SHOWN	Date MARCH 18	Designed ND
Drawn LP	Checked ND	Approved LH
Job No 17-110	Drawing No 17-110/2007	Rev