
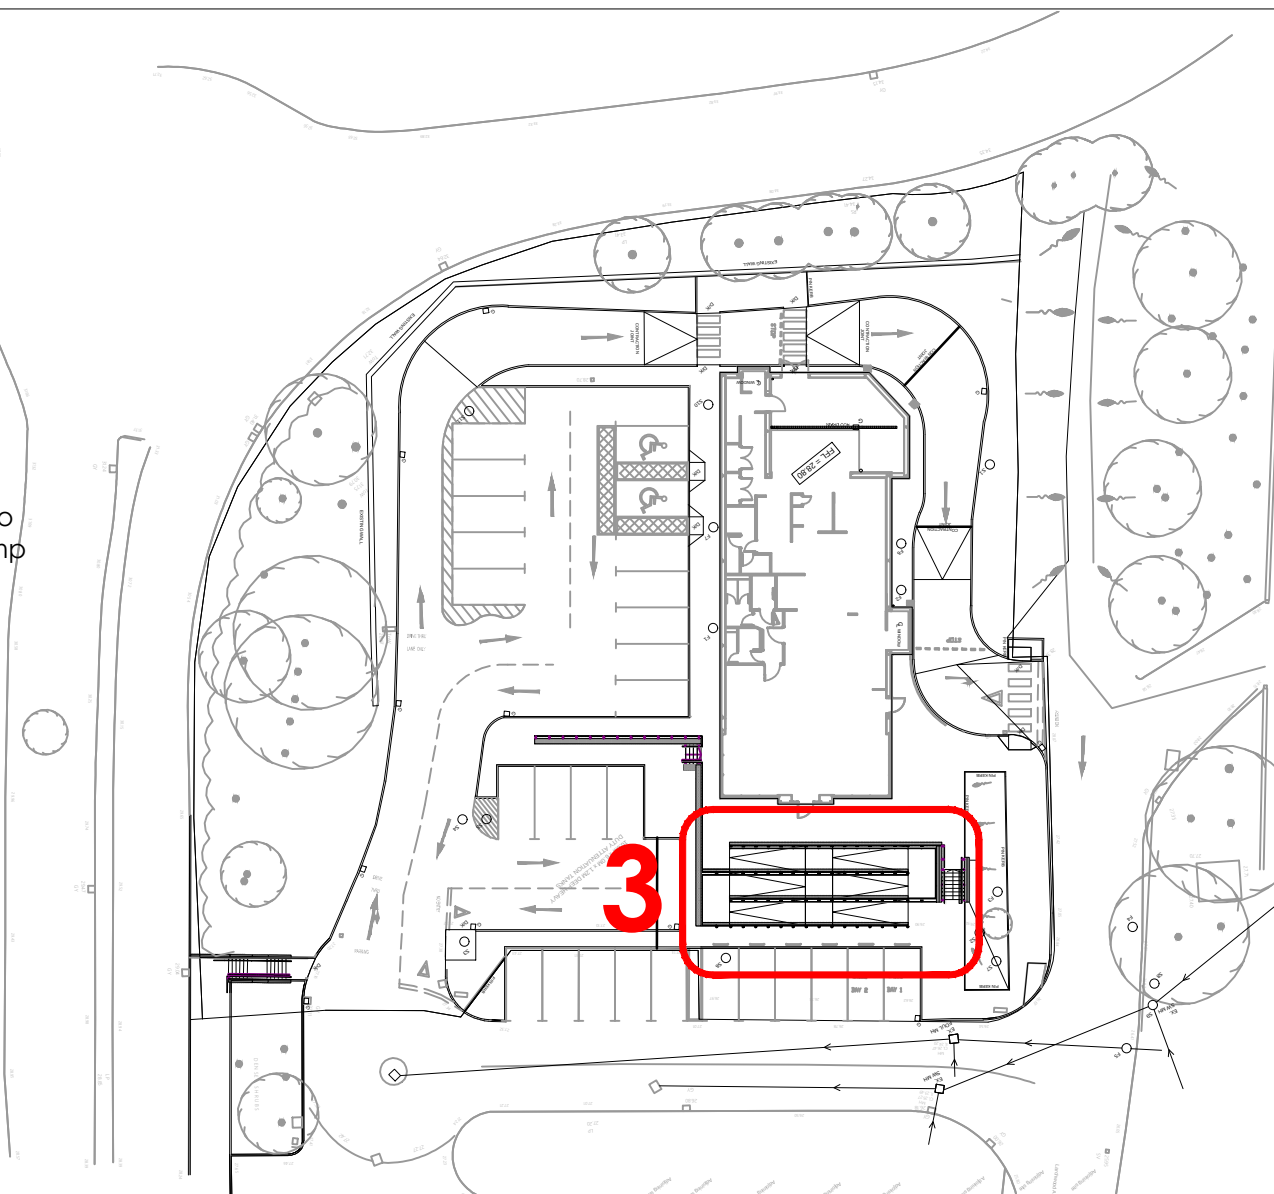


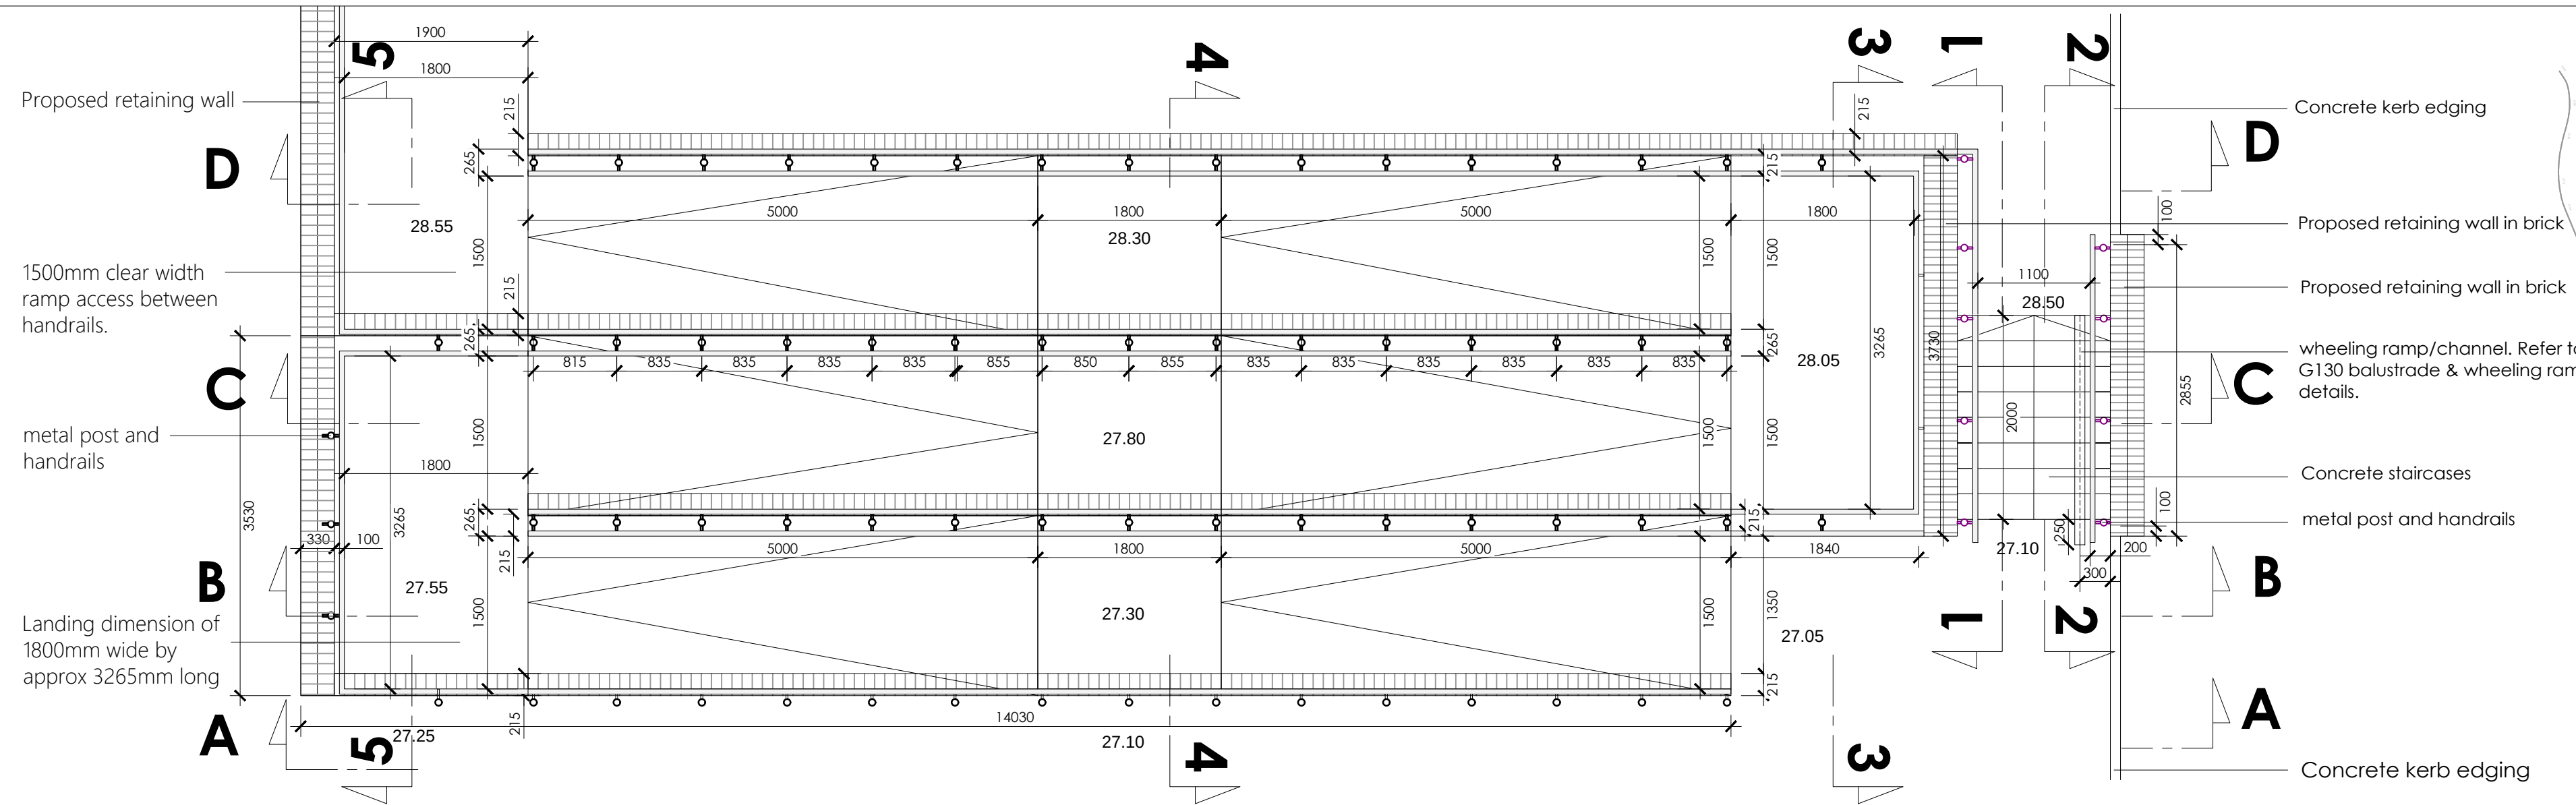

Ramp ,Staircase and wall details



Walls to have brick on end copings as indicated on drawings

Ramps and steps - Brickwork to ramps be 215mm collar jointed brickwork with steel steel wall ties on 450mm x 450mm Grid. Base to steps to be constructed using 200mm Grade RC35 concrete with central layer of A252 Mesh on 1200G visqueen on 150mm (min) DOT TYPE 1 sub-base

Retaining walls - Bases to retaining walls to be 750mm x 300mm D RC35 concrete footings with bottom layer of A252 mesh (40 Cover), stainless steel ties @ 300mm x 450mm centres.


ALL DIMENSIONS TO BE CHECKED ON SITE.

DO NOT SCALE FROM THIS DRAWING EXCEPT FOR THE PURPOSES OF LOCAL AUTHORITY PLANNING

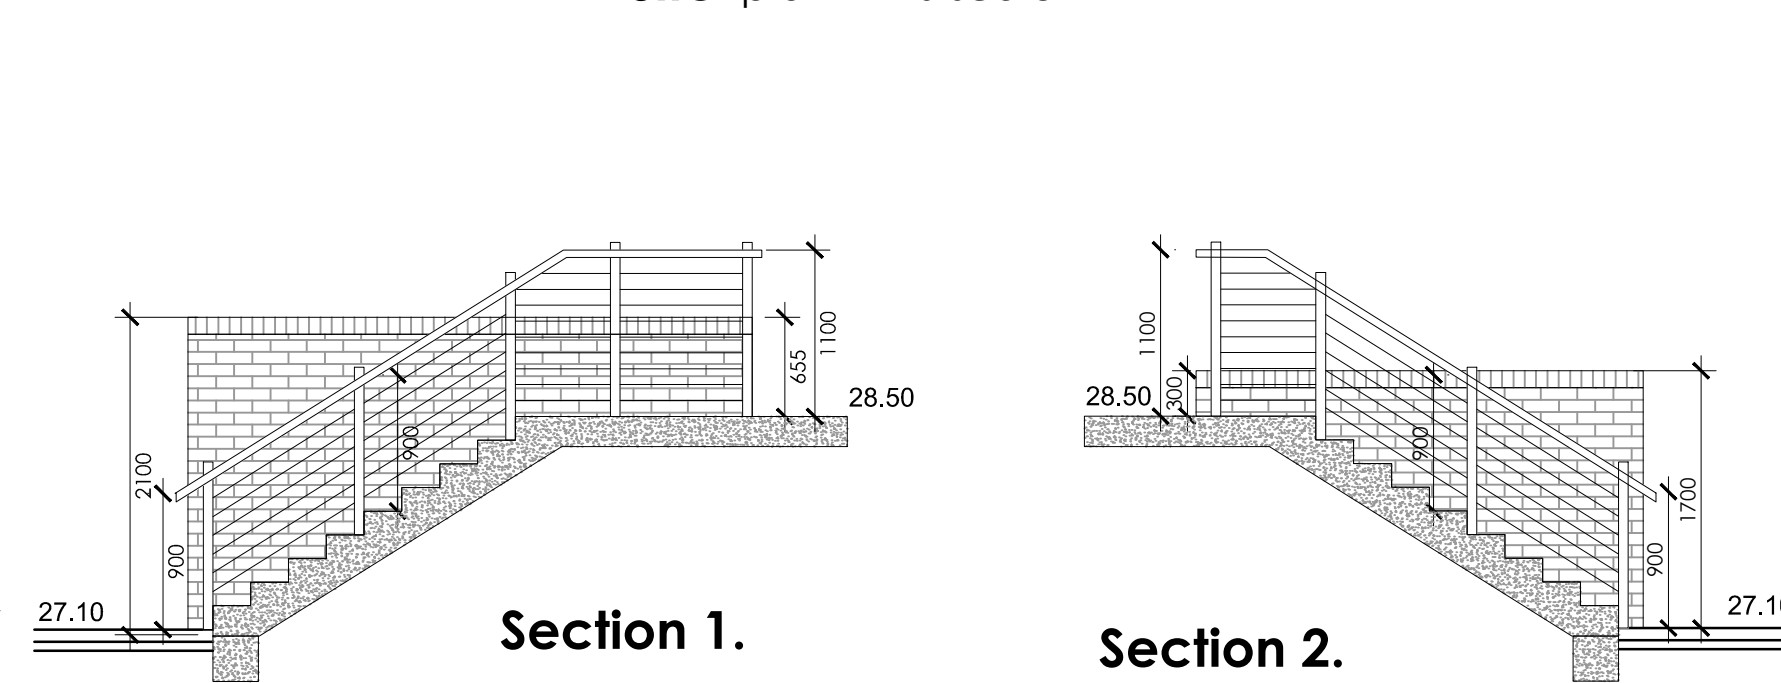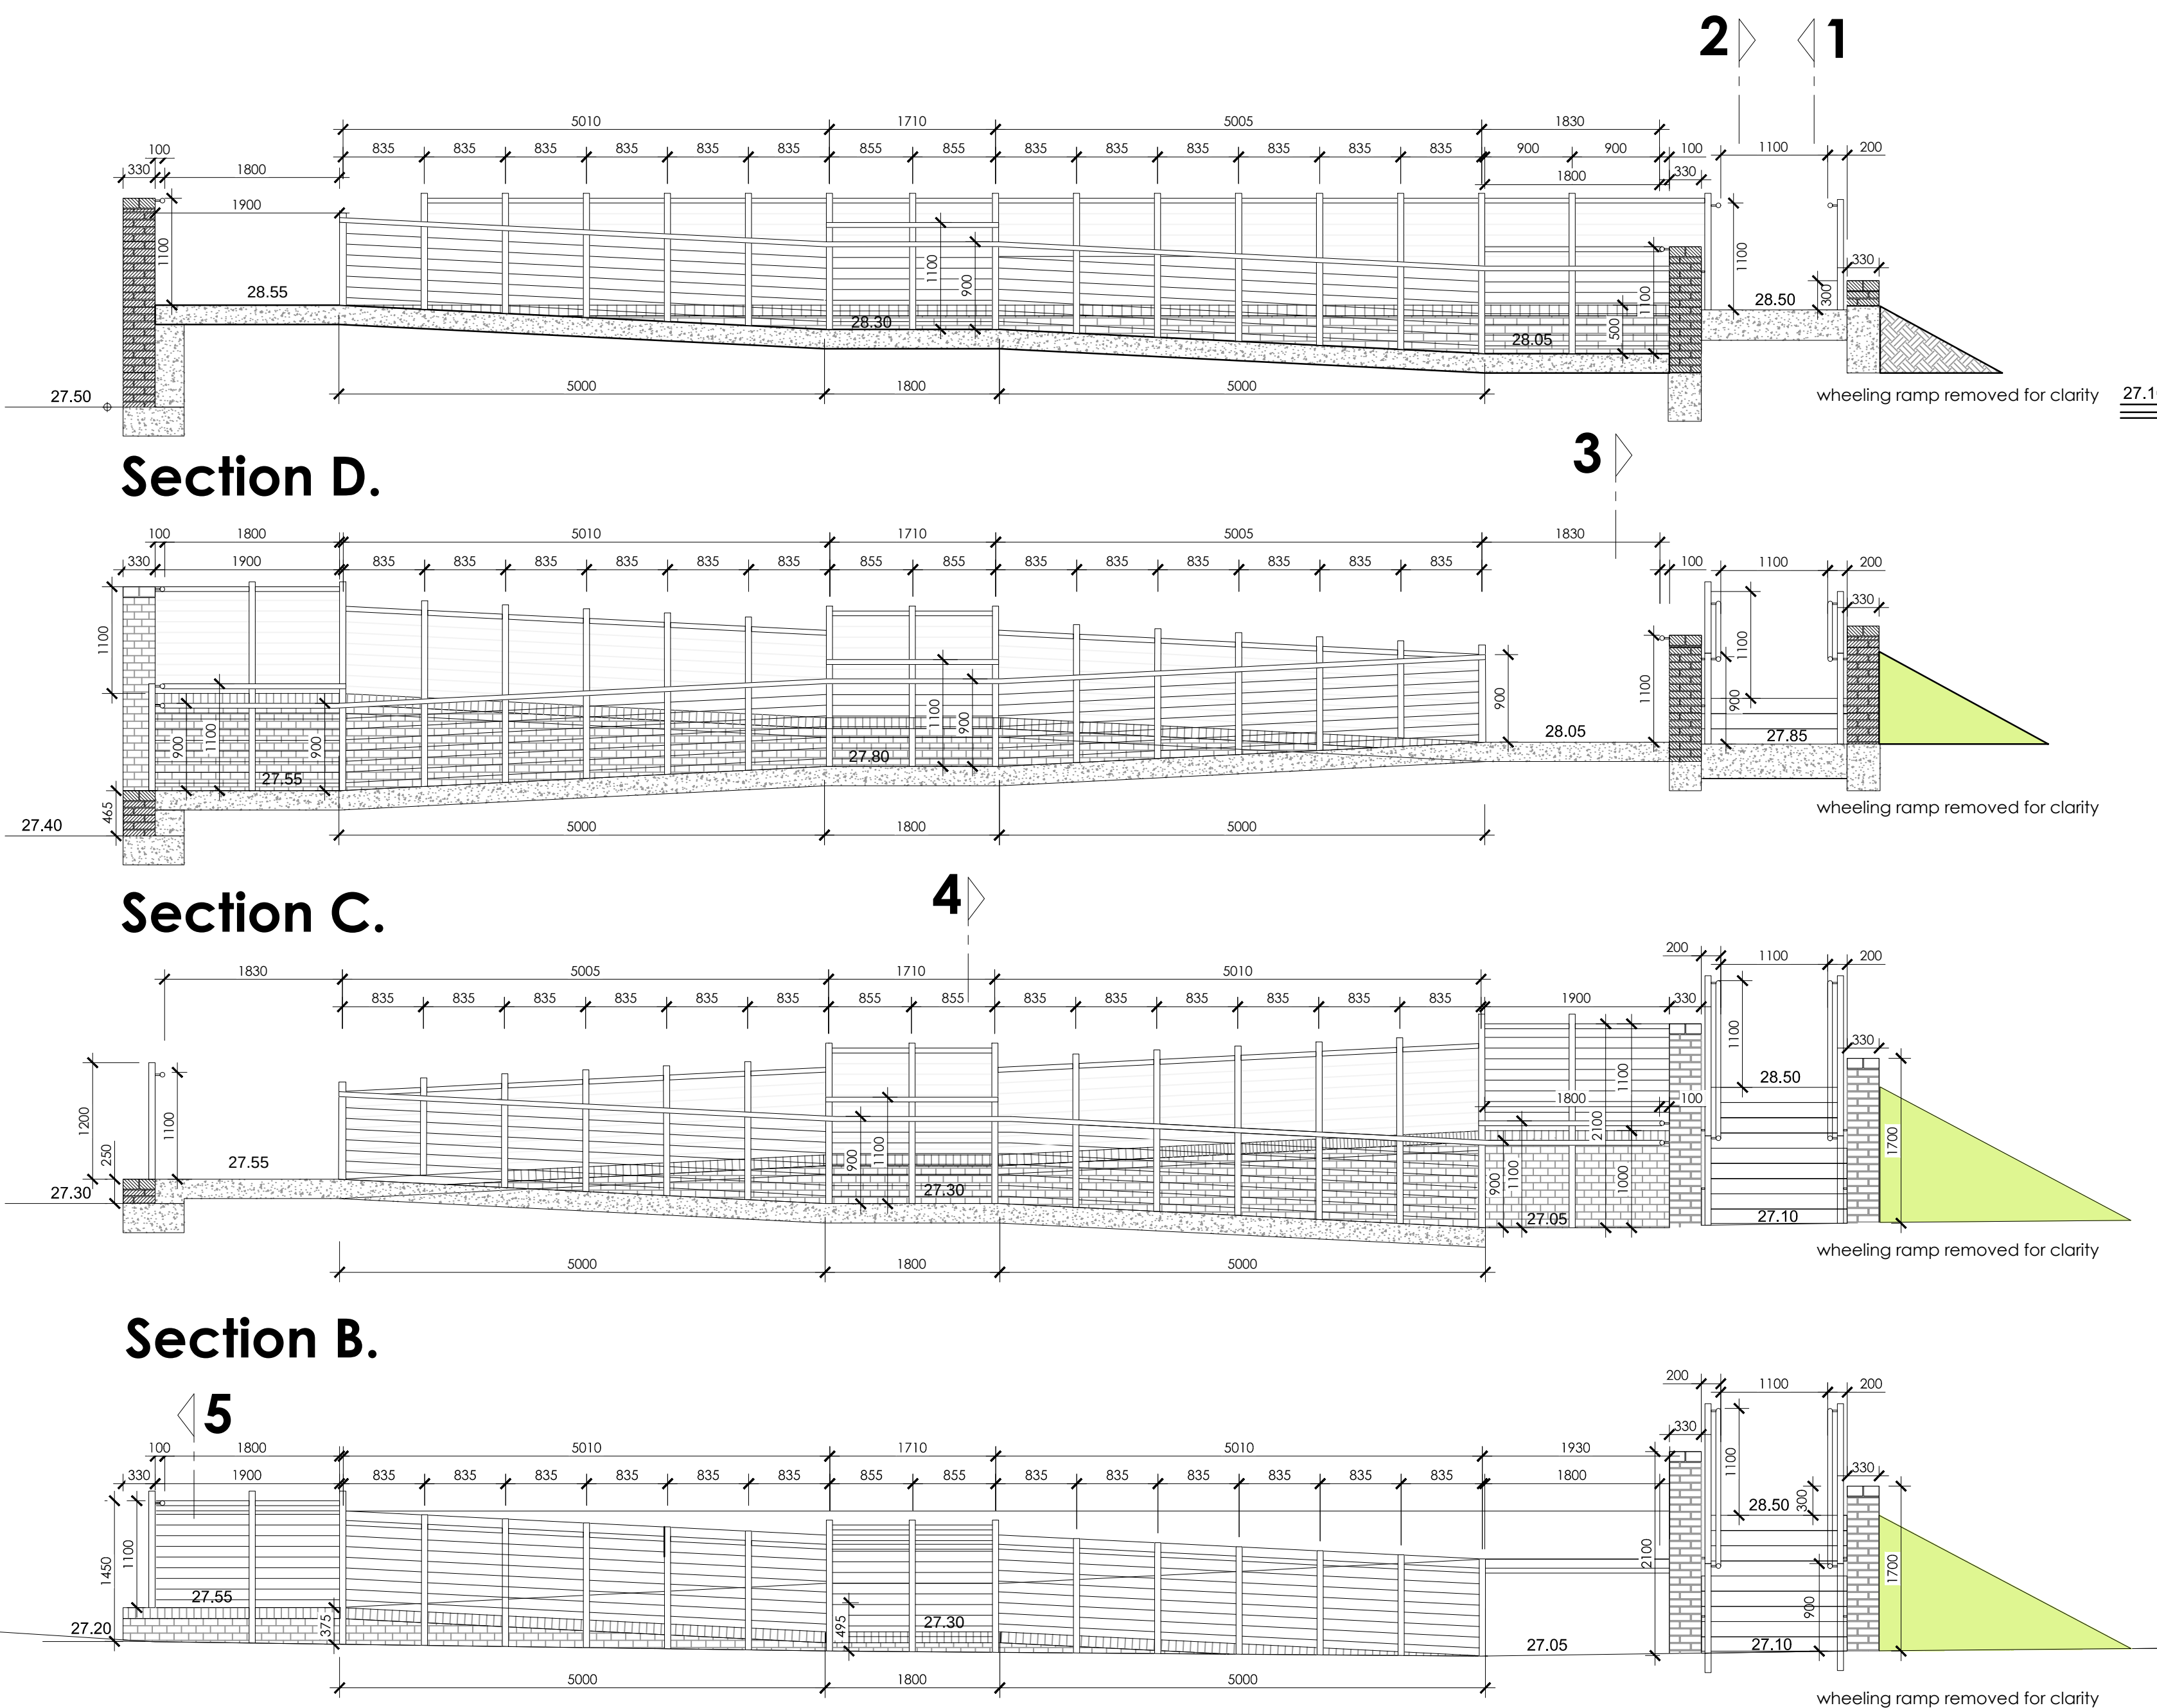


Section 1.


Section 2.

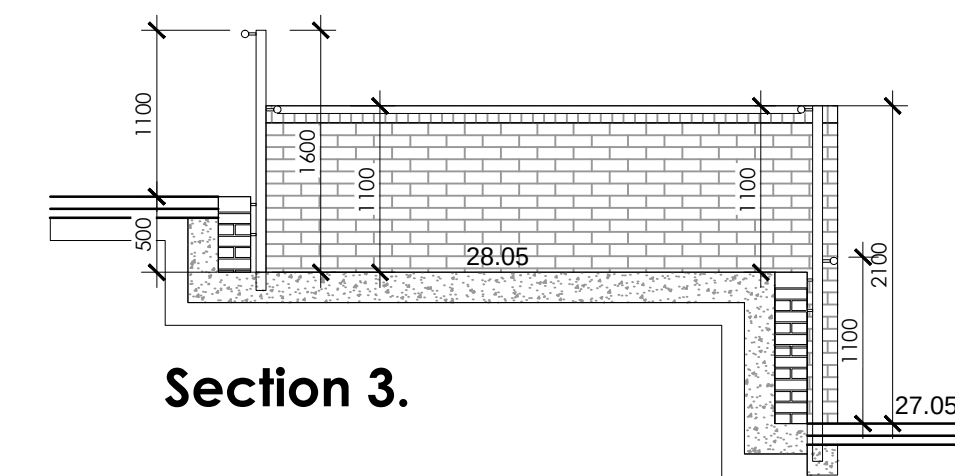

Section 3.

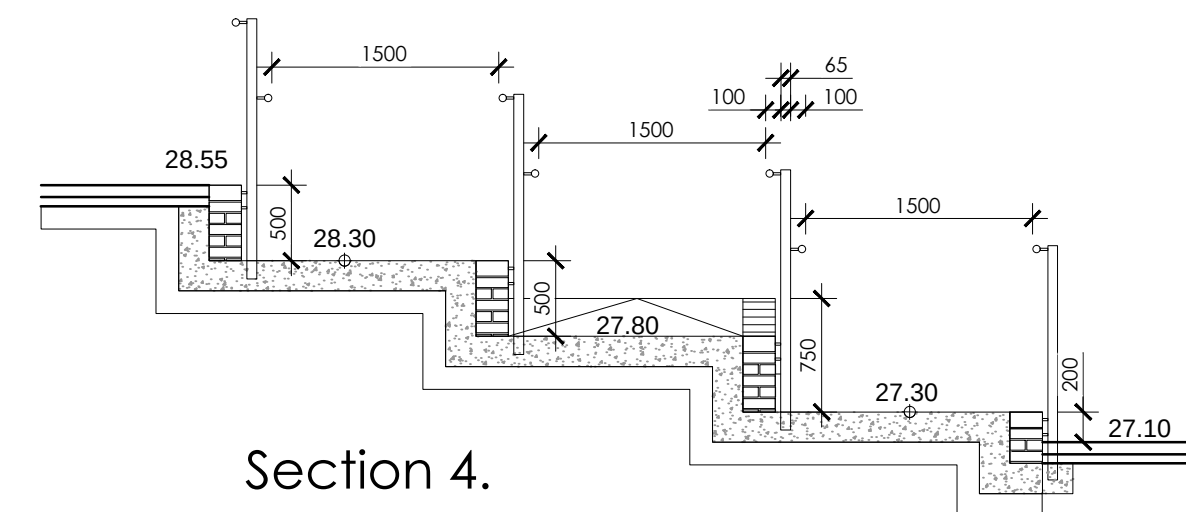

Section 4.

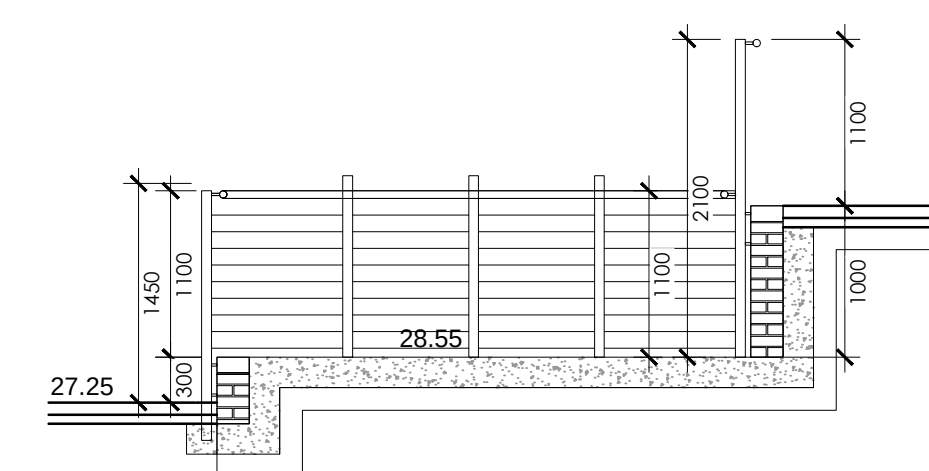

Section 5.

Section D.


Section C.

Section B.

Section A.

Ramp Detail 3 and sections . scale - 1:50 @ A1 / 1:100 @ A3

B	15.05.17	Details updated following request from planner. Details in line with working drawing G129 rev G- (NS)
A	03.01.17	Reference note regarding rough path removed from the drawing as requested by PD. (NS)
rev	date	description

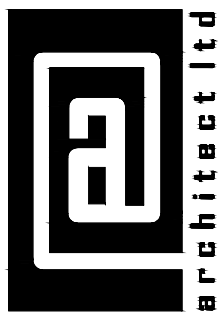

architect ltd

Suite 2,
Clocktower house,
Station Rd,
West Horndon,
Essex.
CM13 3XL
tel.: 01708 477899
fax: 0709 223 4930
e: office@architect.ltd.uk
web: www.architect.ltd.uk



NEW BUILD.

store address
KFC BEDHAMPTON

Larchwood Avenue
P09 3QW

14-0062

drawing title
PROPOSED
Site details for planning
Ramp & stair details

drawn by	checked	date
ARS		APRIL 2017
store no.	scale	
0000	1:50 @A1/ 1:100@A3	
drawing no.	revision	
0000/2011/B129	B	

TENDER