



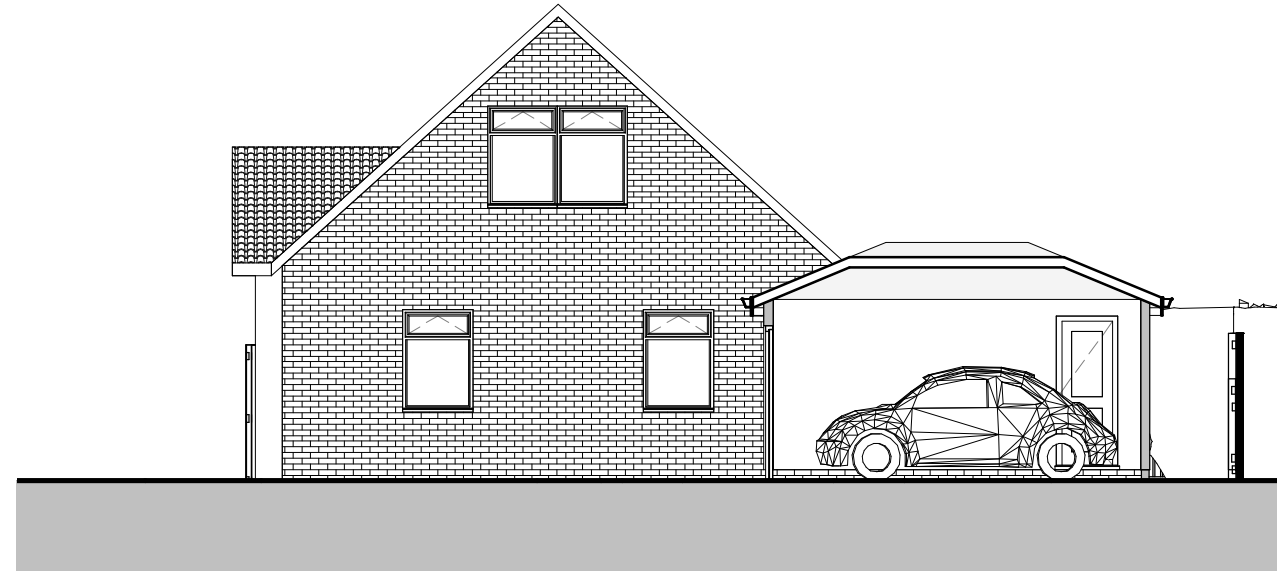

1 East West Site Section
1 : 100

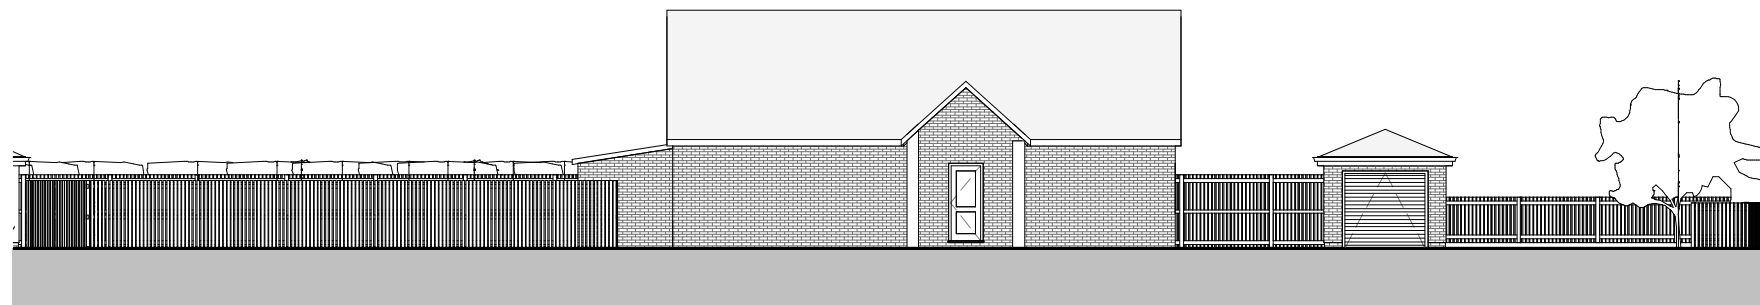

2 North South Site Section
1 : 200

IJ Murray Associates

www.ijma.co.uk

No.	Description	Date

Alpine Homes
Silvester Road
Waterlooville

Proposed Site Sections

Project number	Project Number	A106	
Date	Issue Date		
Drawn by	Author		
Checked by	Checker	Scale	As indicated