



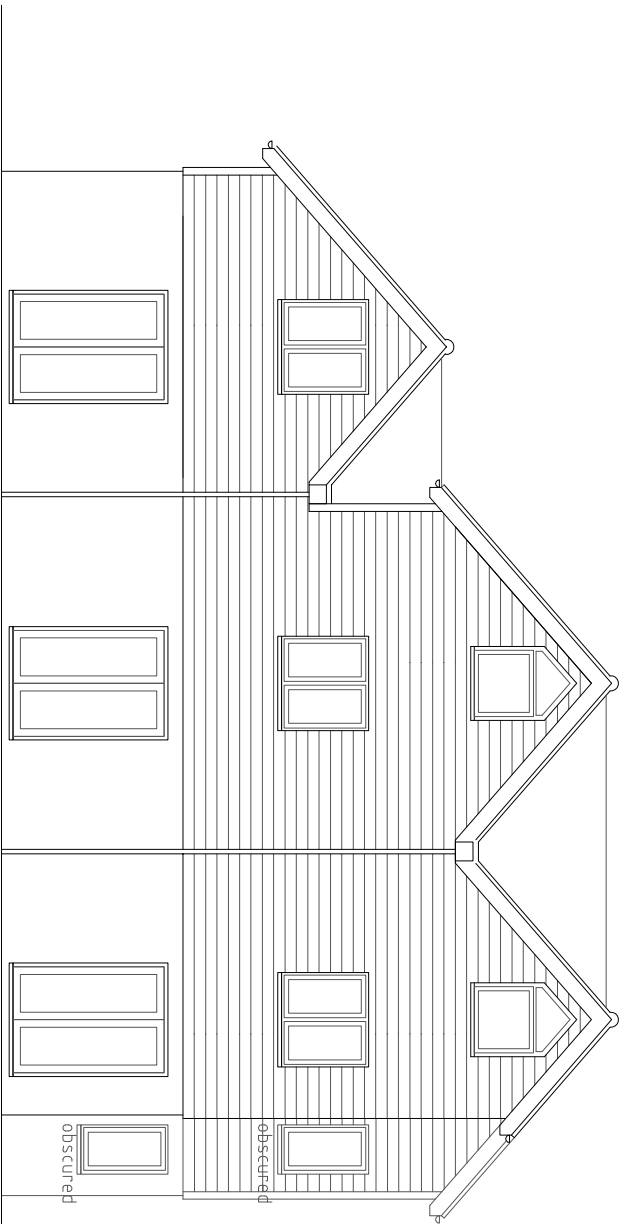

REAR(NORTH) - PROPOSED
1:100

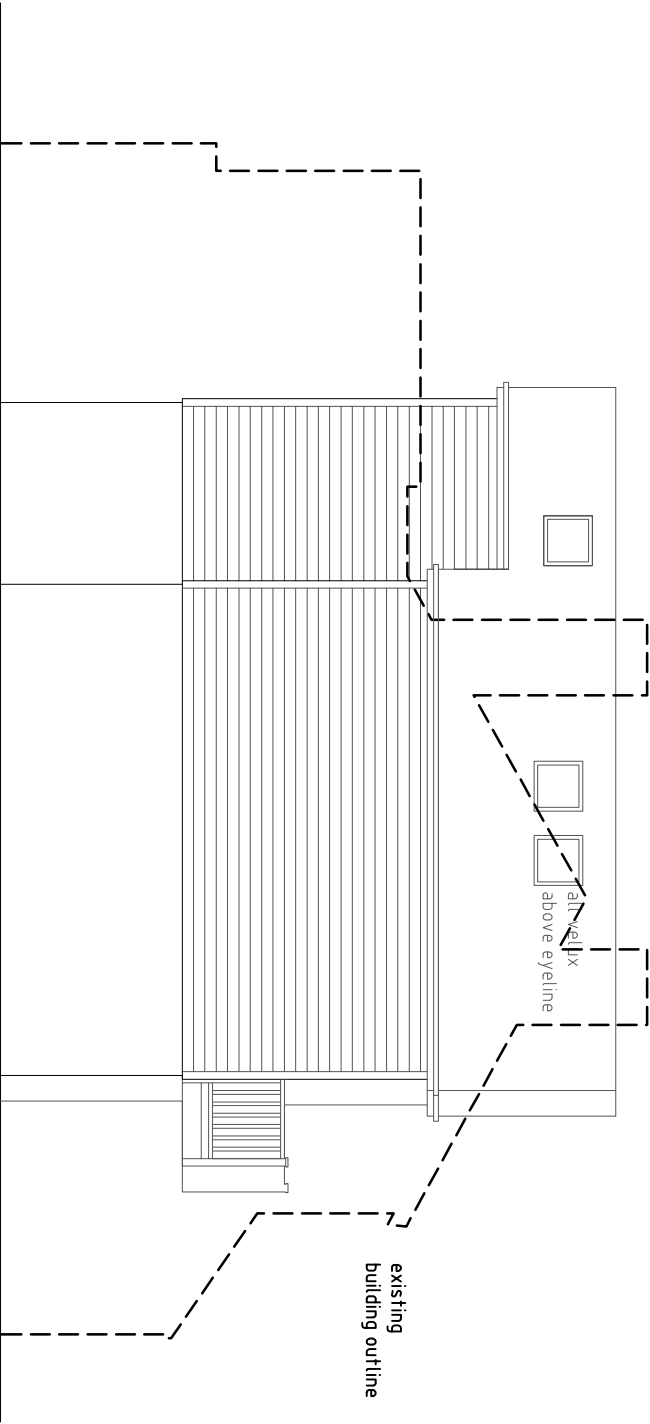

SIDE(WEST) - PROPOSED
1:100