
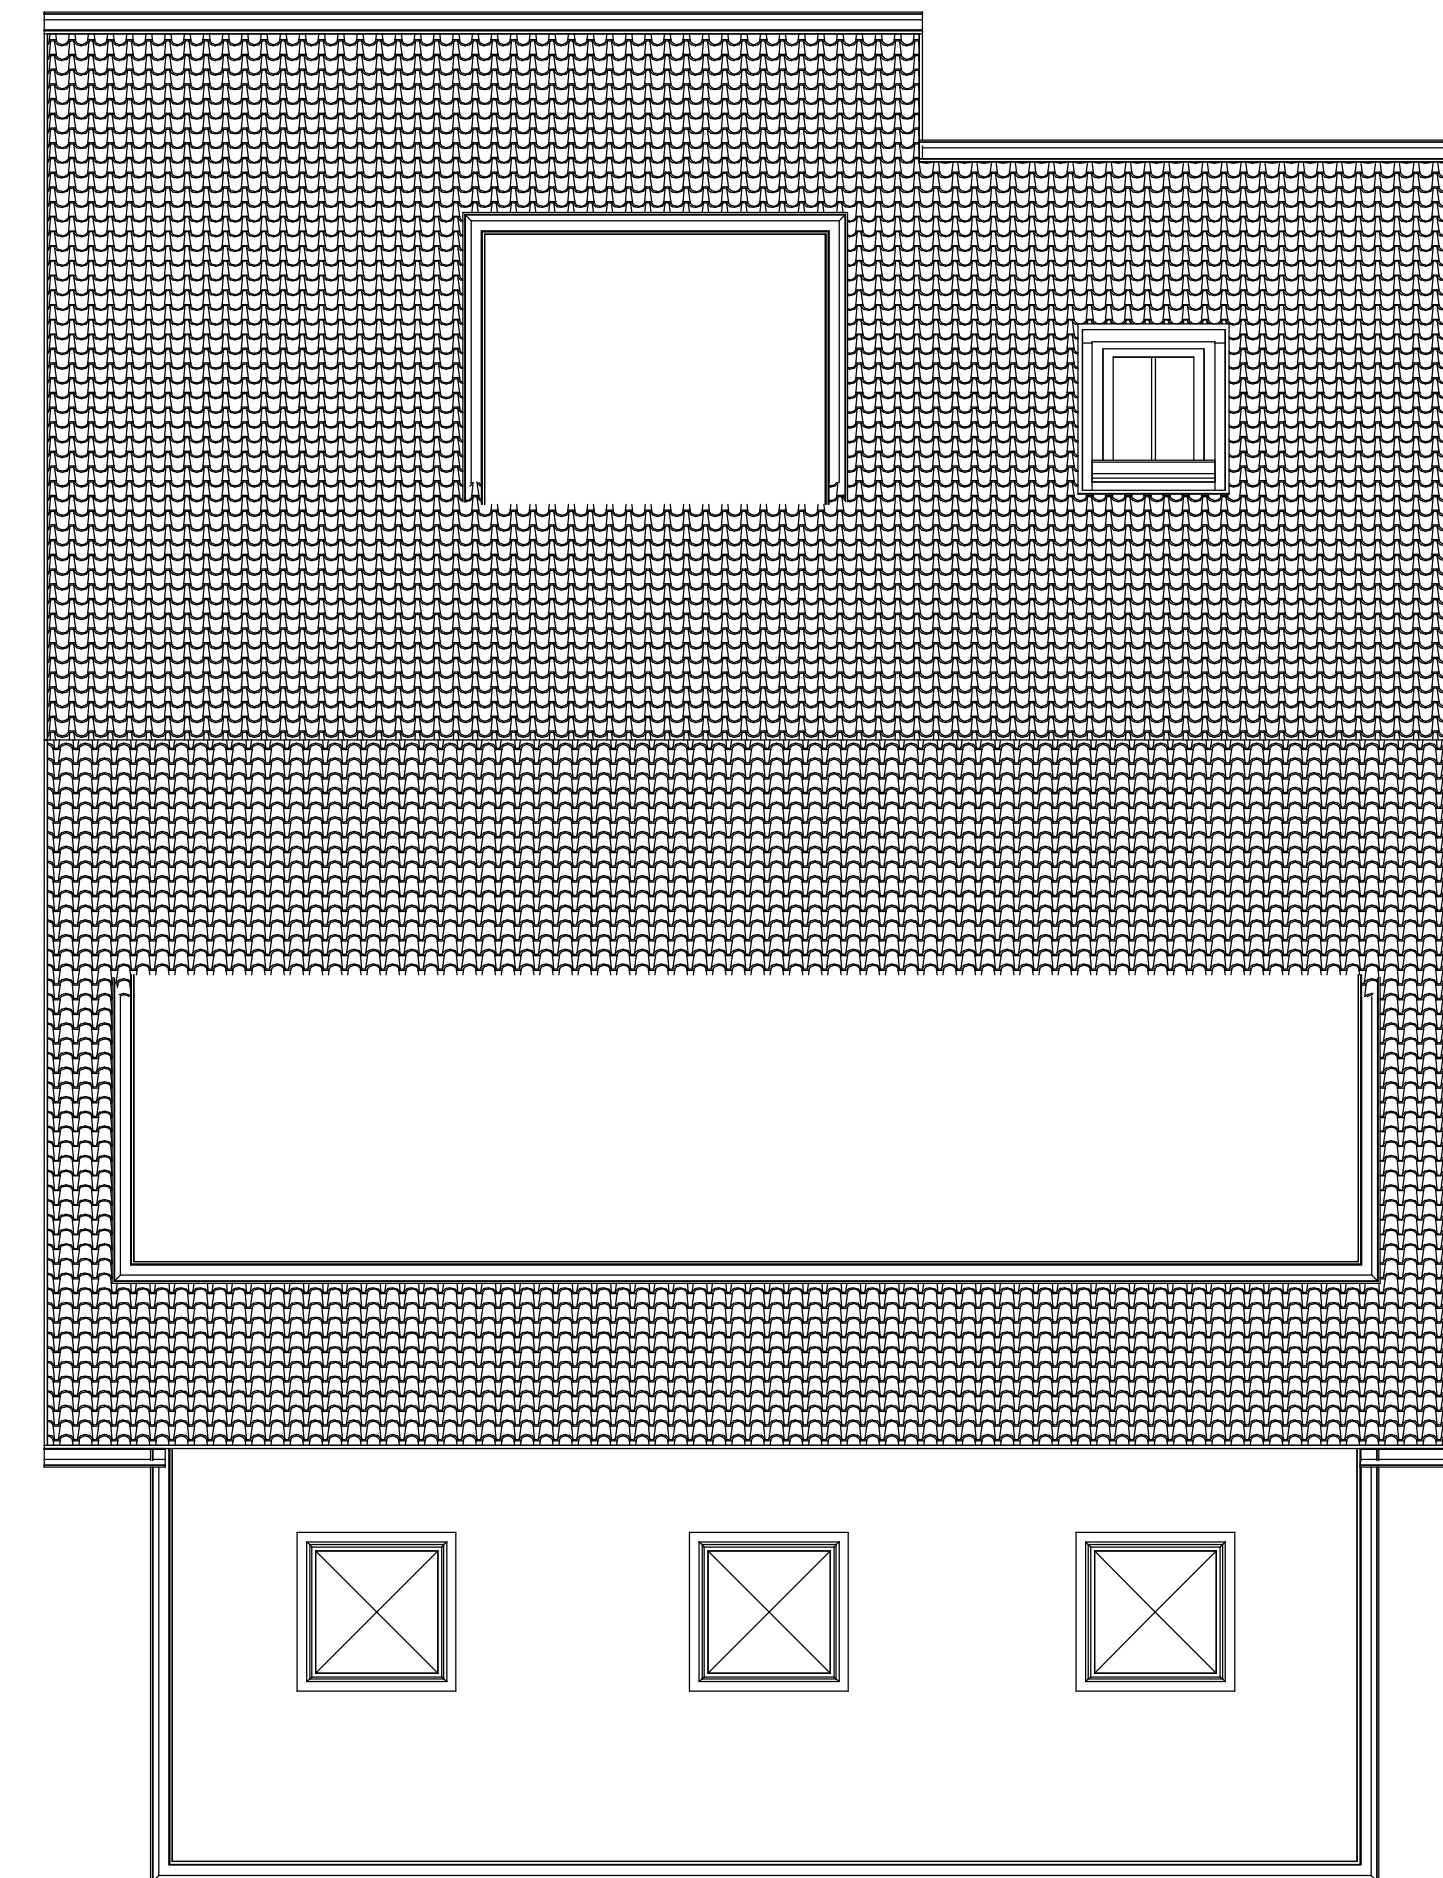
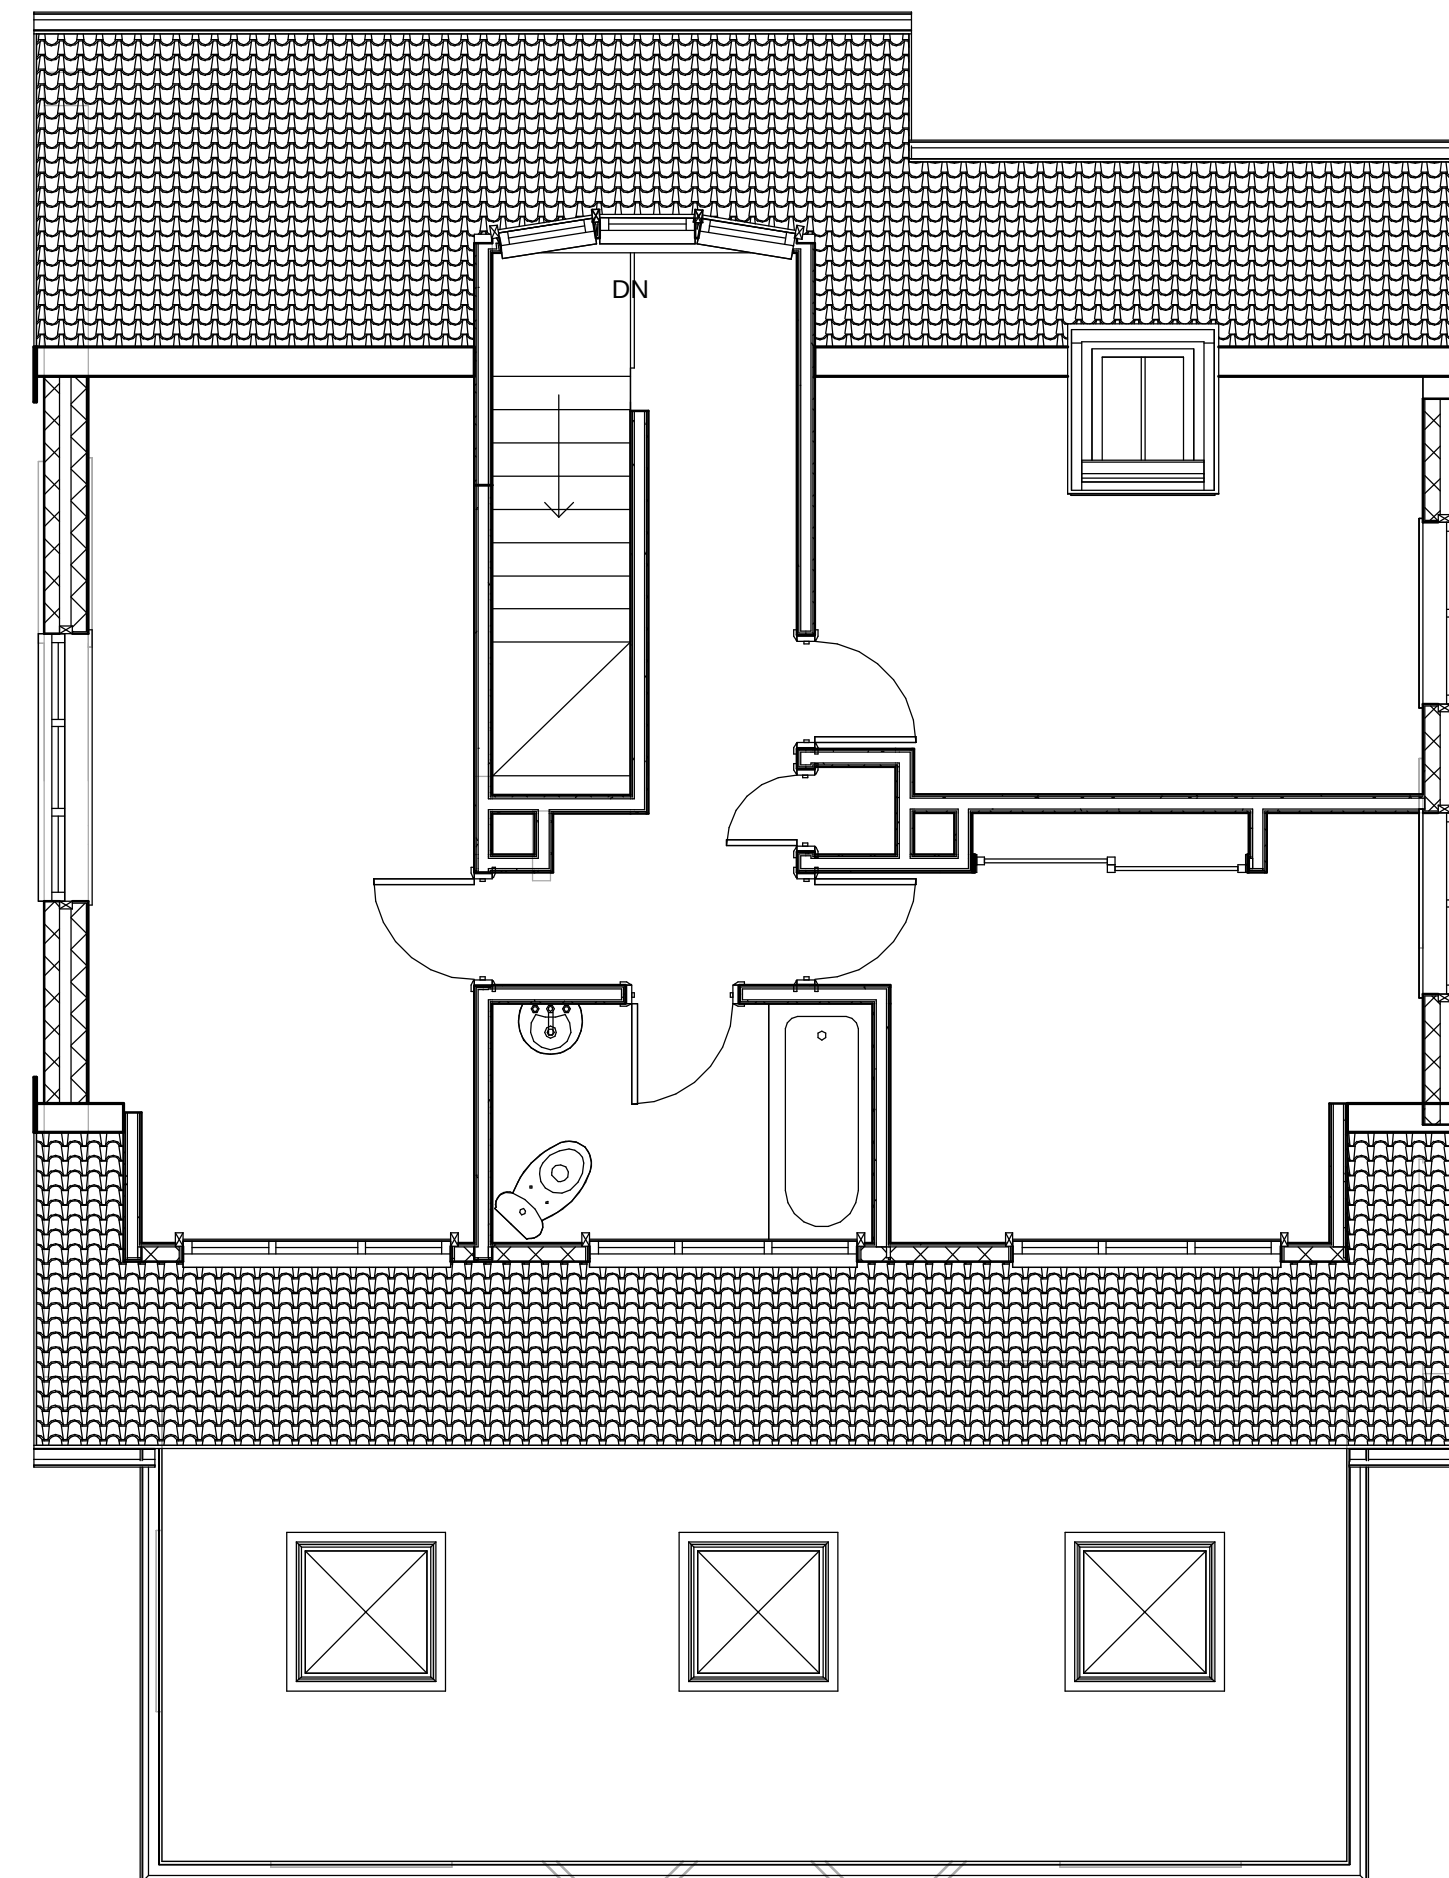
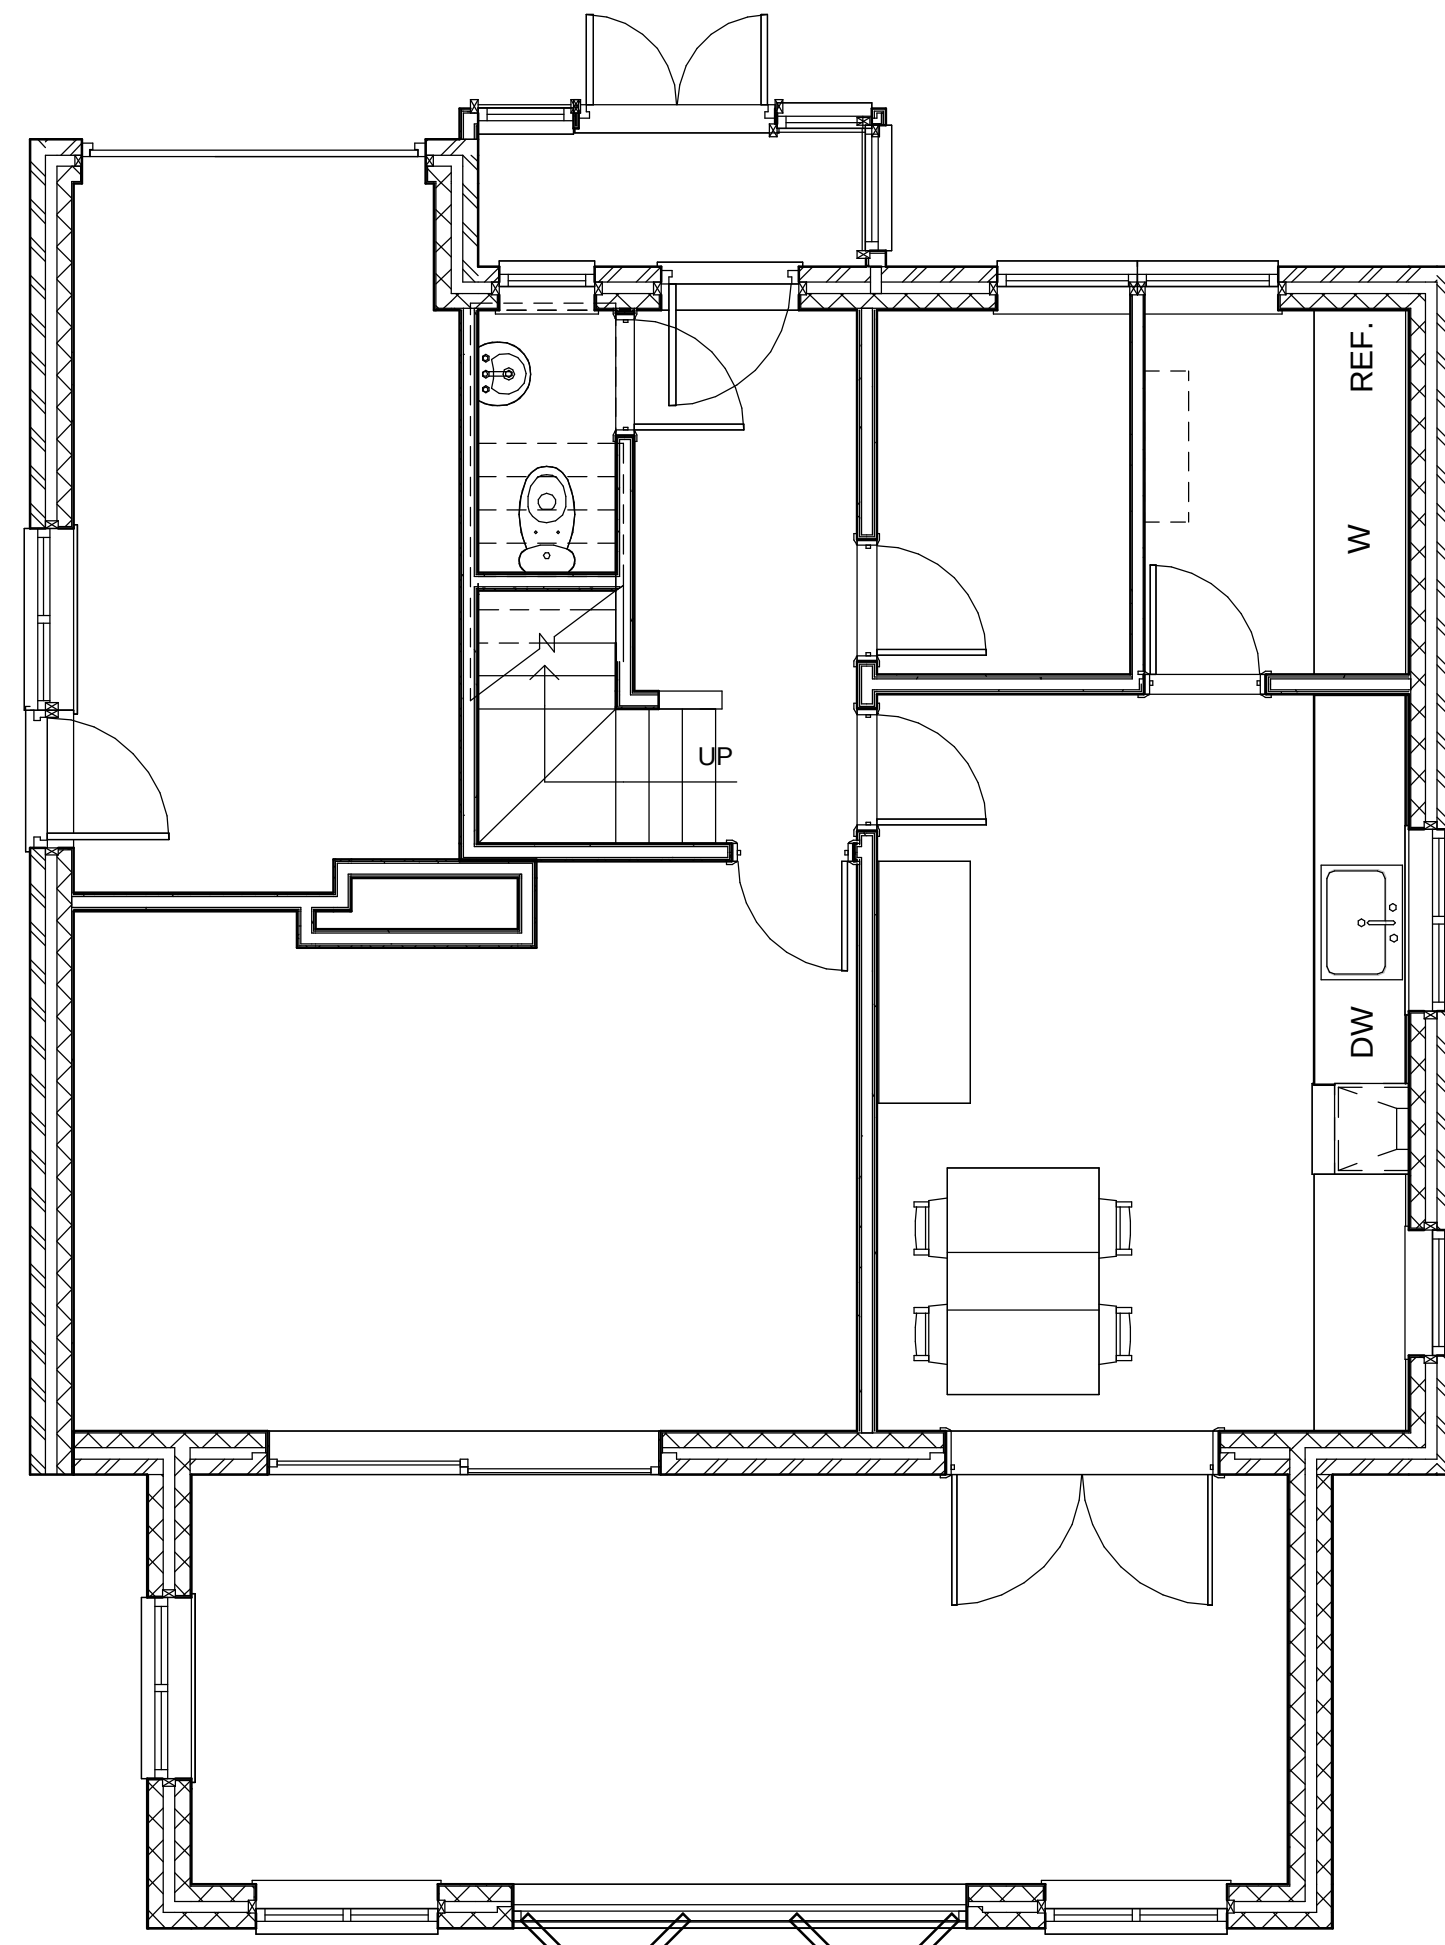


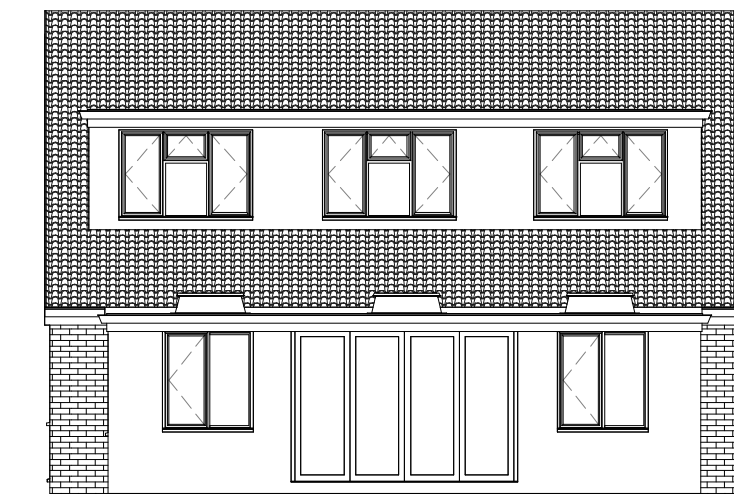

IJ Murray
Associates

www.ijma.co.uk

IJ Murray Associates
173 Havant Road
Hayling Island
Hampshire
PO11 0LF
Phone 02392469004
Mob 07779 246915
e-mail ian@ijma.co.uk

Please note
These plans are for
planning and building
regulation application
purposes only, all
dimensions should be
checked on site
before estimation /
construction

[illegible]

Mr & Mrs Selley
31 St Thomas
Ave H I

Existing Elevs Plans and Views

Project number	Project Number
Date	Issue Date
Drawn by	Author
Checked by	Checker
A101	
Scale	As indicated