



Not illuminated Vinyl graphics glued directly to the retain wall

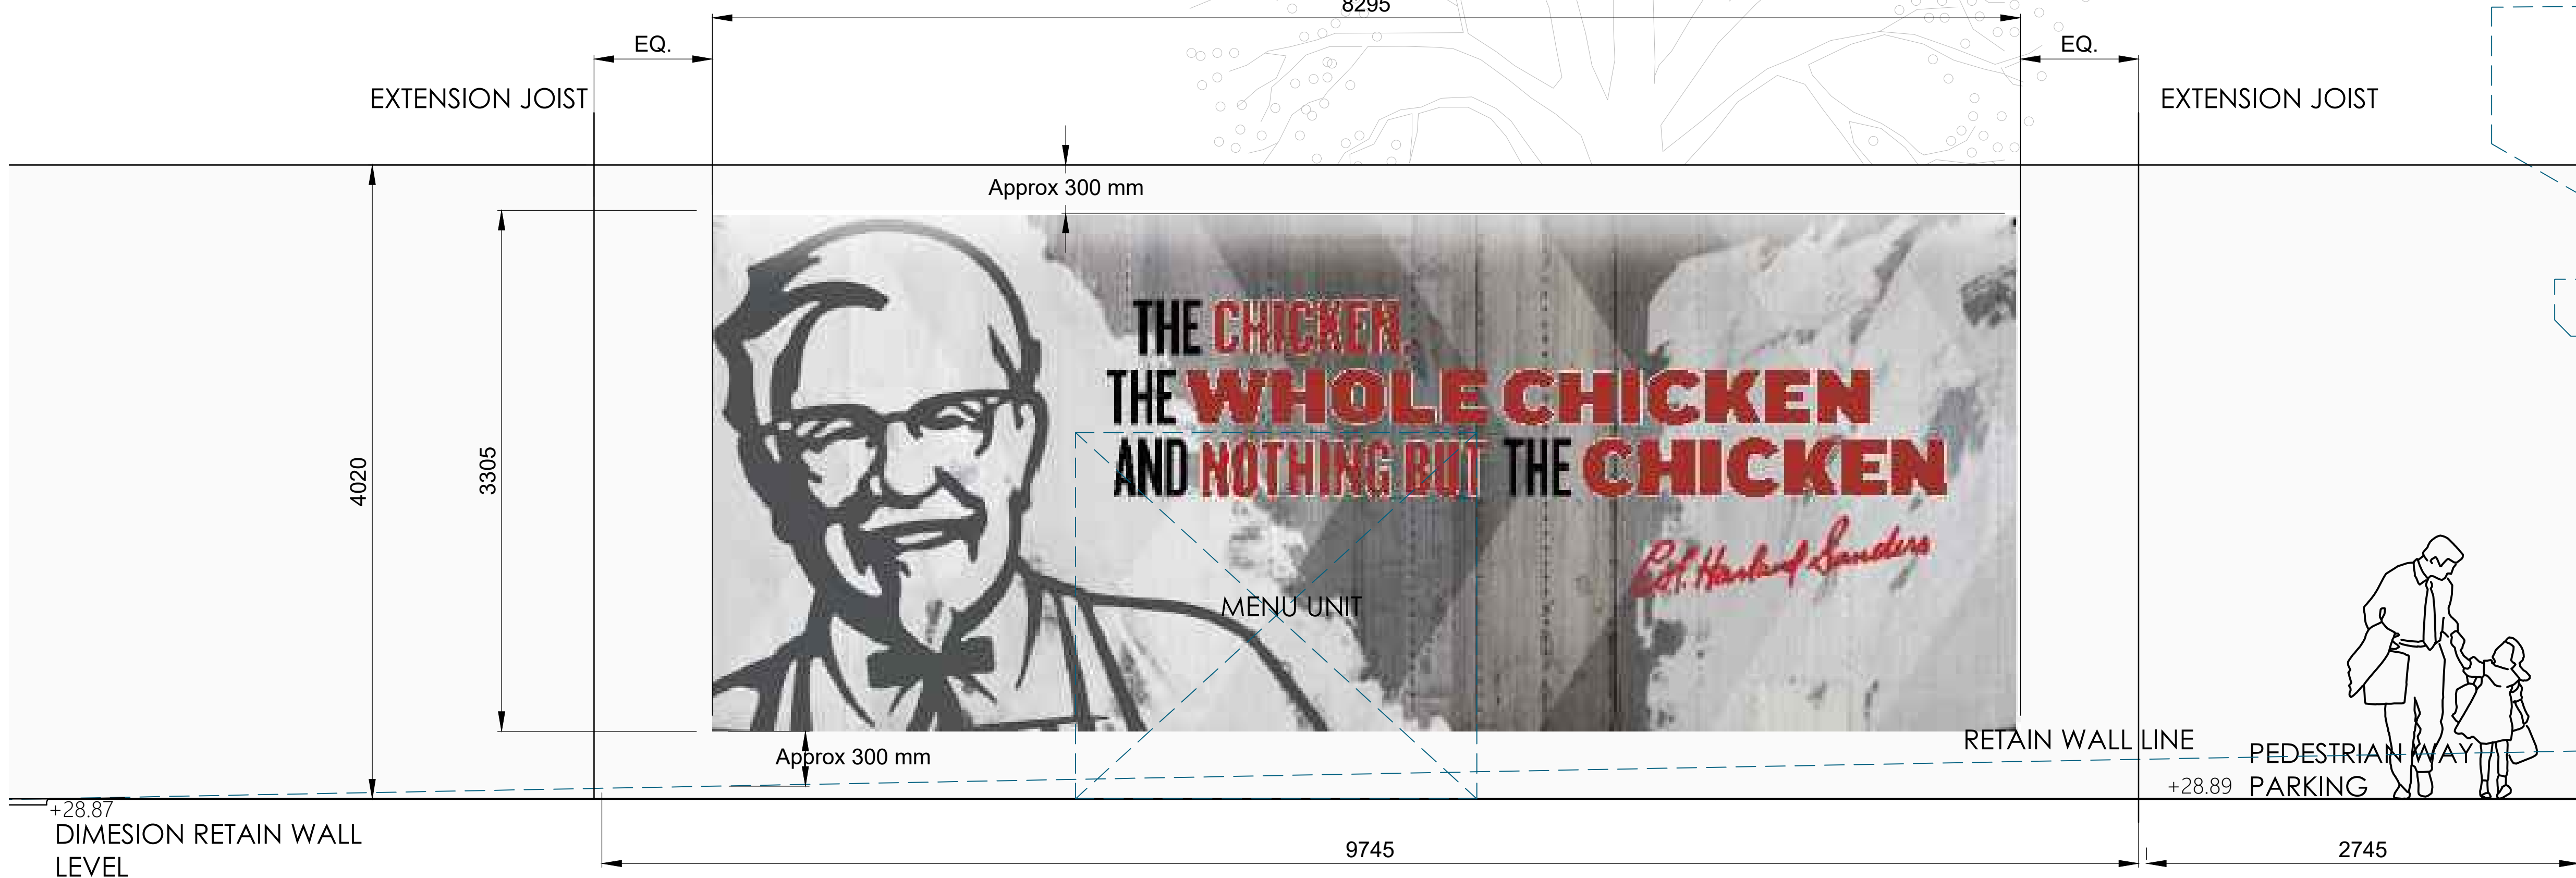

Proposed view A
scale - 1:25@ A1 / 1:50 @ A3

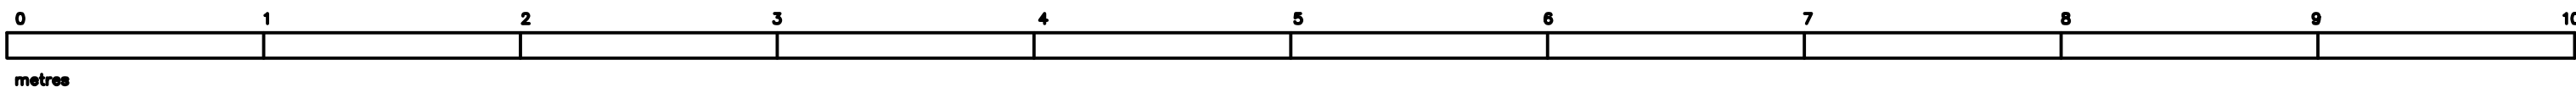

ALL DIMENSIONS TO BE CHECKED ON SITE.

DO NOT SCALE FROM THIS DRAWING EXCEPT FOR THE
PURPOSES OF LOCAL AUTHORITY PLANNING

A	24.10.17	Updated bucket signage position and Hight because hidden ducts undersoil, and added Graphic on retain wall. (AC).
rev	date	description

Suite 2
Clocktower House
Station Road
West Hamdon
Essex CM13 3XL

tel.: 01708 477899
fax: 0709 223 4930
e : office@architect.ltd.uk
web: www.architect.ltd.uk



NEW BUILD.

store address

Larchwood Avenue
P09 3QW

14-0062

drawing title

PROPOSED

New Vinyl graphic retain wall

drawn by	checked	date
AI		APRIL 2017
store no.	scale	
0000	VARIOUS	

drawing no.	revision
0000/2011/B002/14-0062	A

PLANNING