



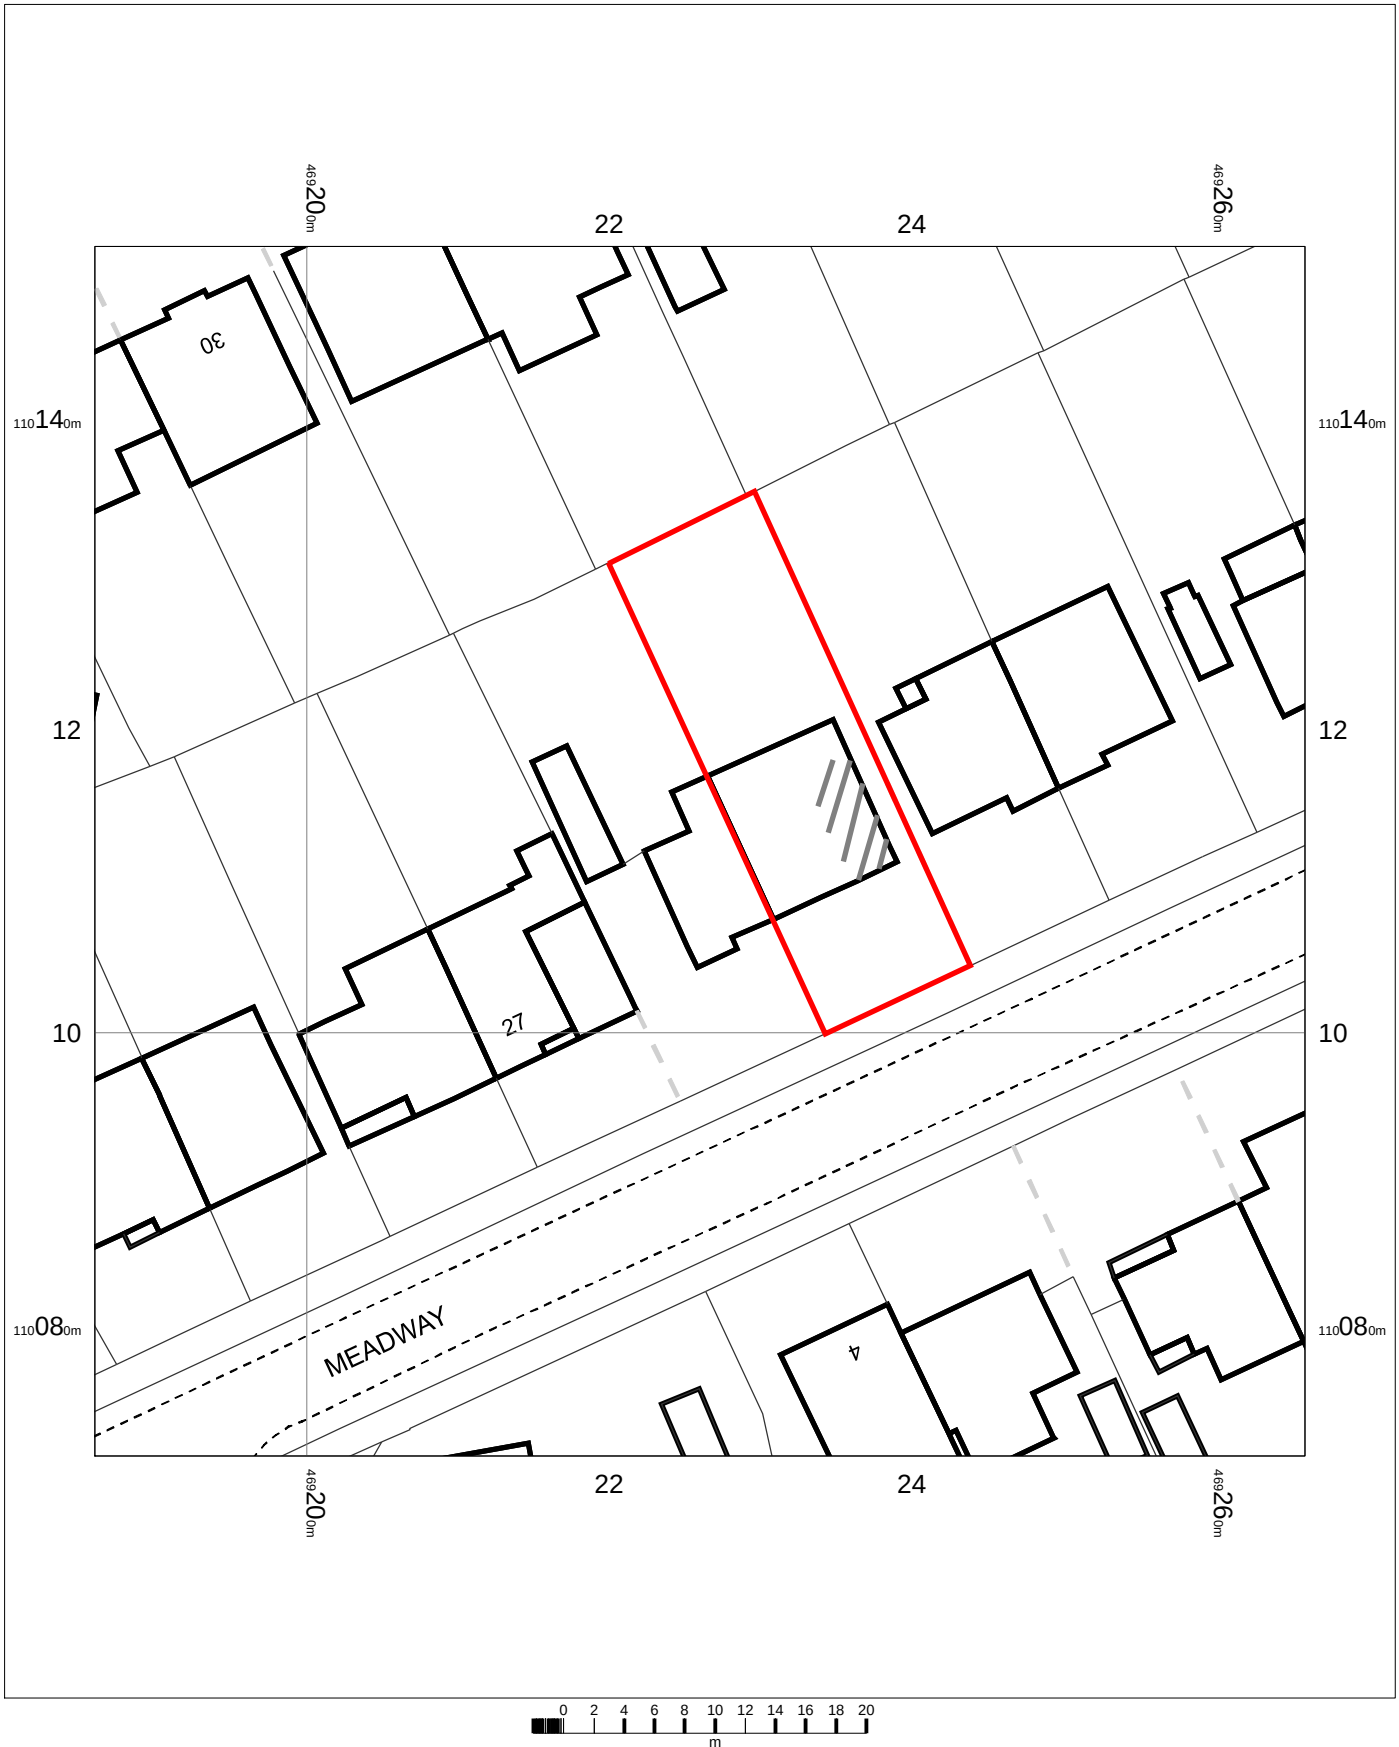

29 Meadway
Waterlooville
Hampshire
PO7 7QJ

OS MasterMap 1250/2500/10000 scale
16 December 2016, ID: BW1-00586005
www.blackwellmapping.co.uk
1:500 scale print at A4, Centre: 469226 E, 110112 N
©Crown Copyright and database rights 2016 OS
100019980

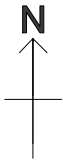

BLACKWELL'S
www.blackwellmapping.co.uk
TEL: 0114 268 7658
maps.sheffield@blackwell.co.uk