
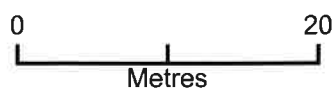


7 Lansdowne Avenue - 1240.17

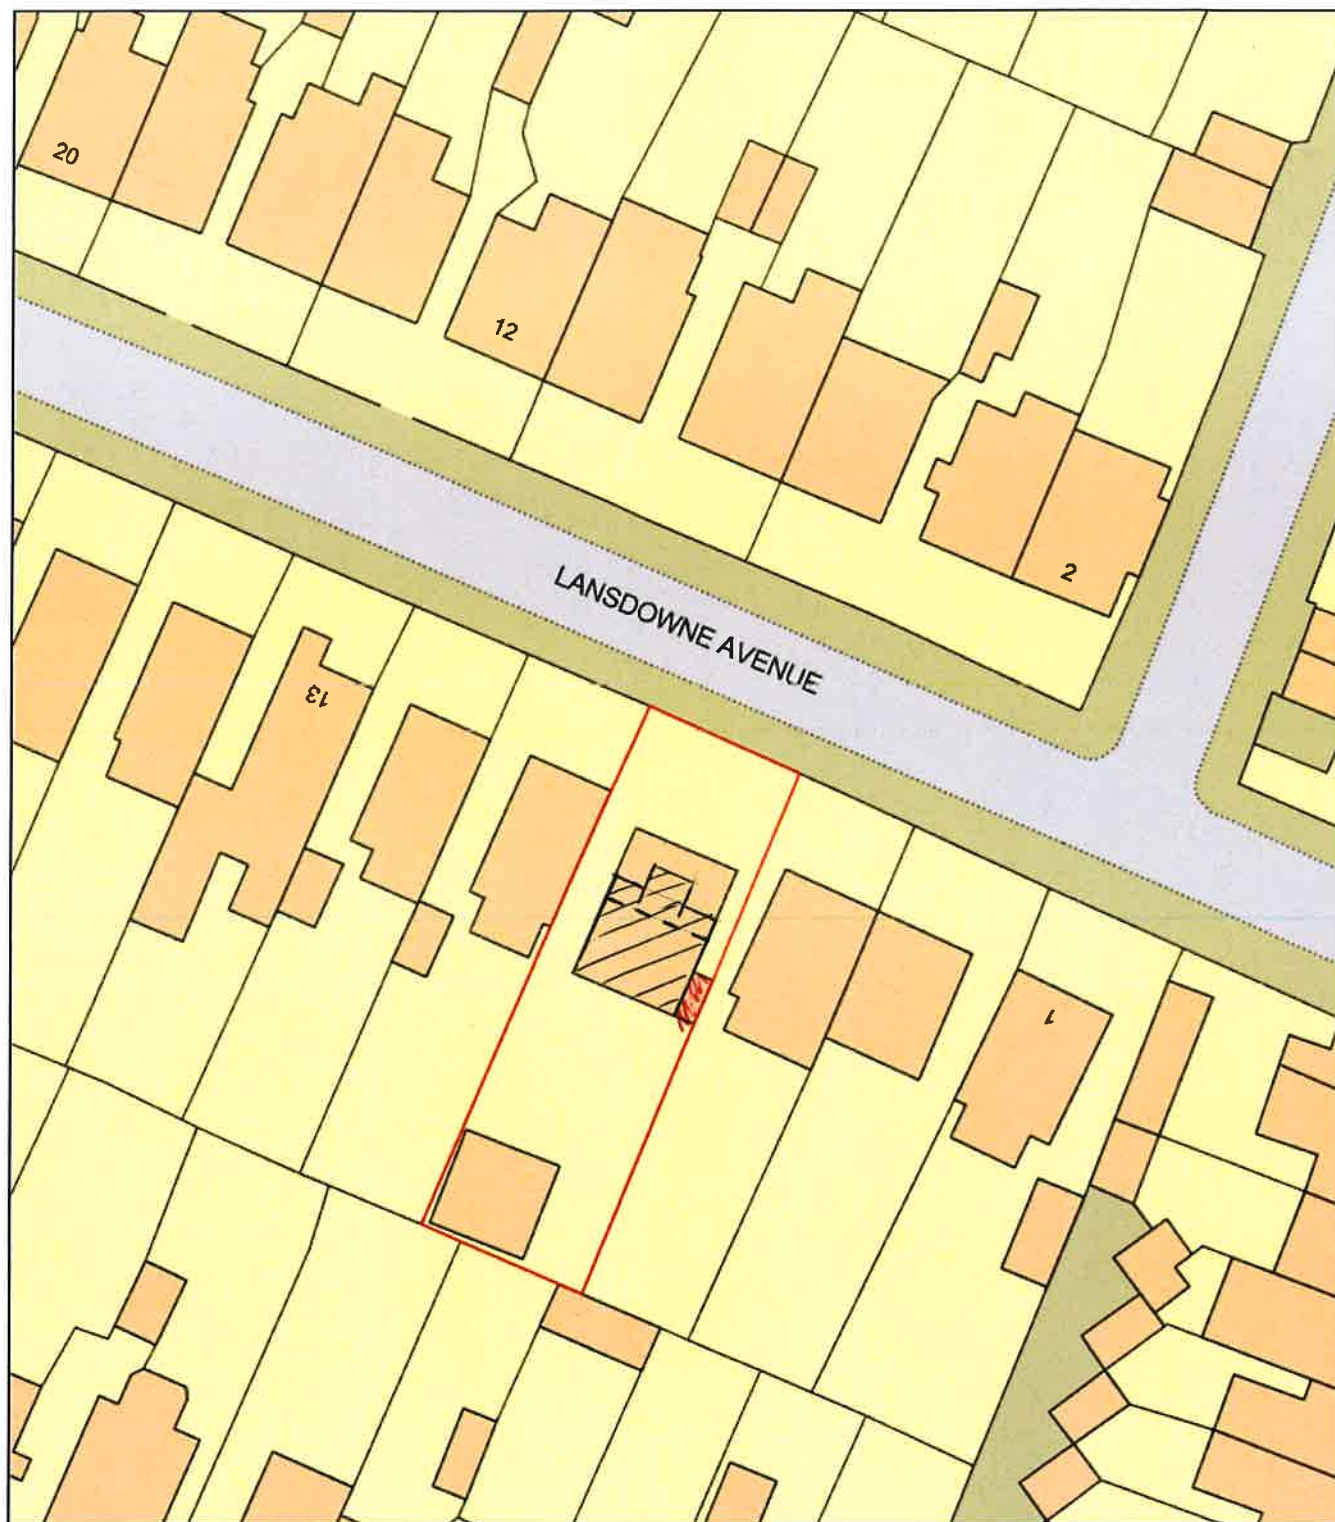

Plan Produced for: Mr M Chapman
Date Produced: 11 Dec 2017
Plan Reference Number: TQRQM17345092612422
Scale: 1:500 @ A4