


Rev.	Date	Note	Author	Checked
-	**/**/**	**	**	**



STREET SCENE A-A



STREET SCENE B-B

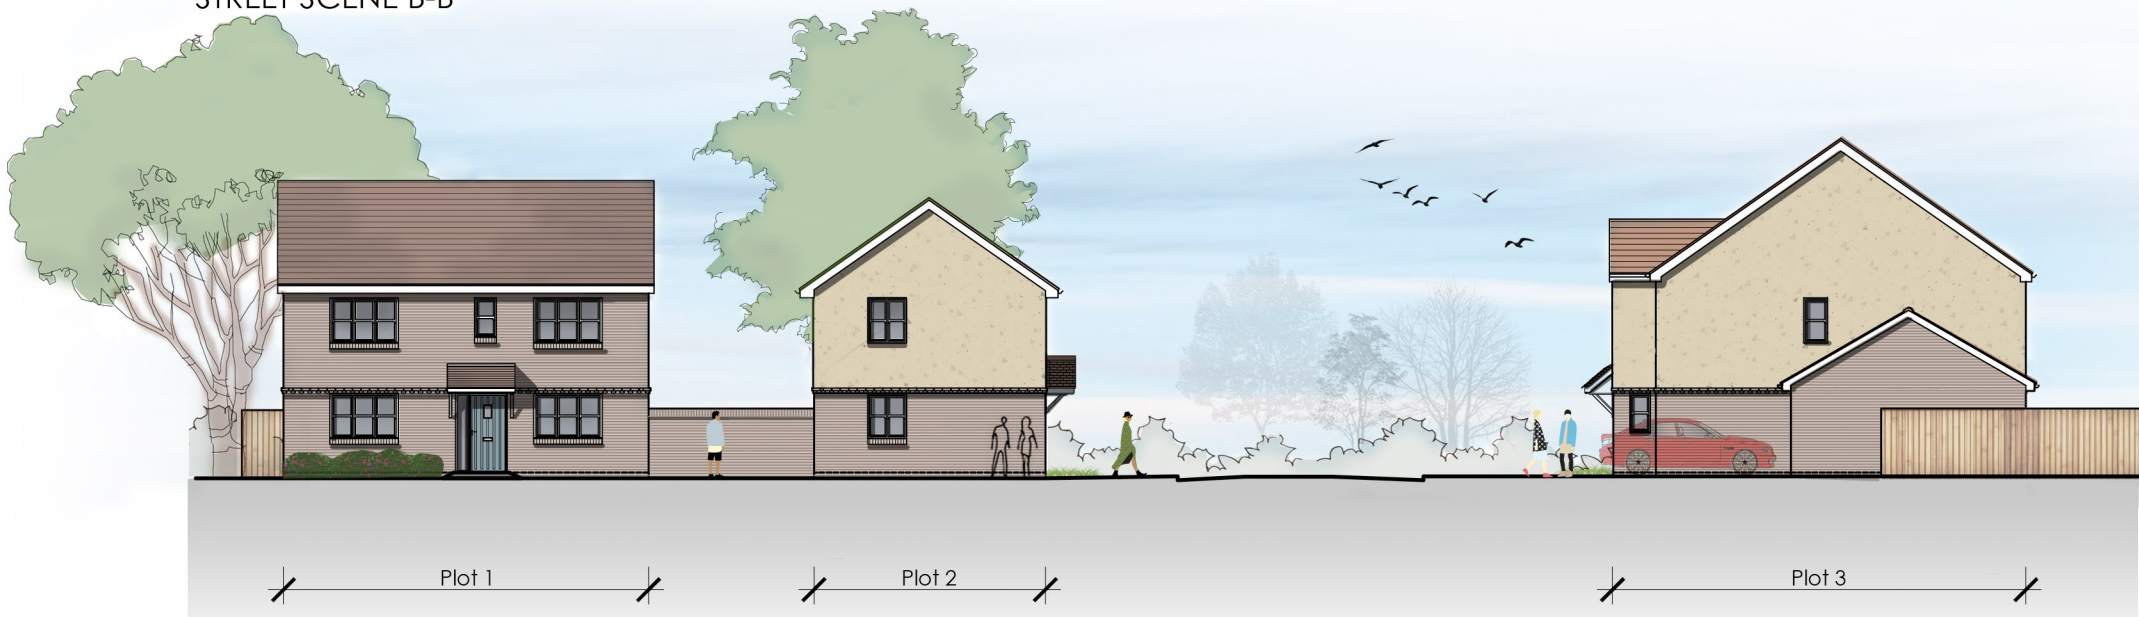

STREET SCENE C-C




STREET SCENE D-D



STREET SCENE E-E



STREET SCENE F-F

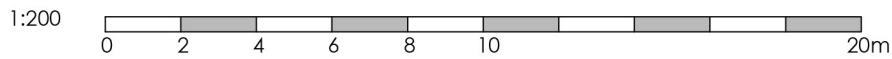

Project	NEW DWELLINGS EMS WALK EMSWORTH PO10 7QL	Drawing	STREET SCENES
Client	HAMPSHIRE HOMES	Job-Dwg Number	17017A-PL-5-01
Status	PLANNING	Rev.	-
Scale	1:200	Sheet Size	A1
Author	RH	Checked	JP
Date	19/12/17		

www.jp.a.design

JPA - PORTSMOUTH
Suite 1, Winter House, Rear of 119 Winter Road
Southsea, Portsmouth, PO4 8DS
t. +44(0)2393 871 000