



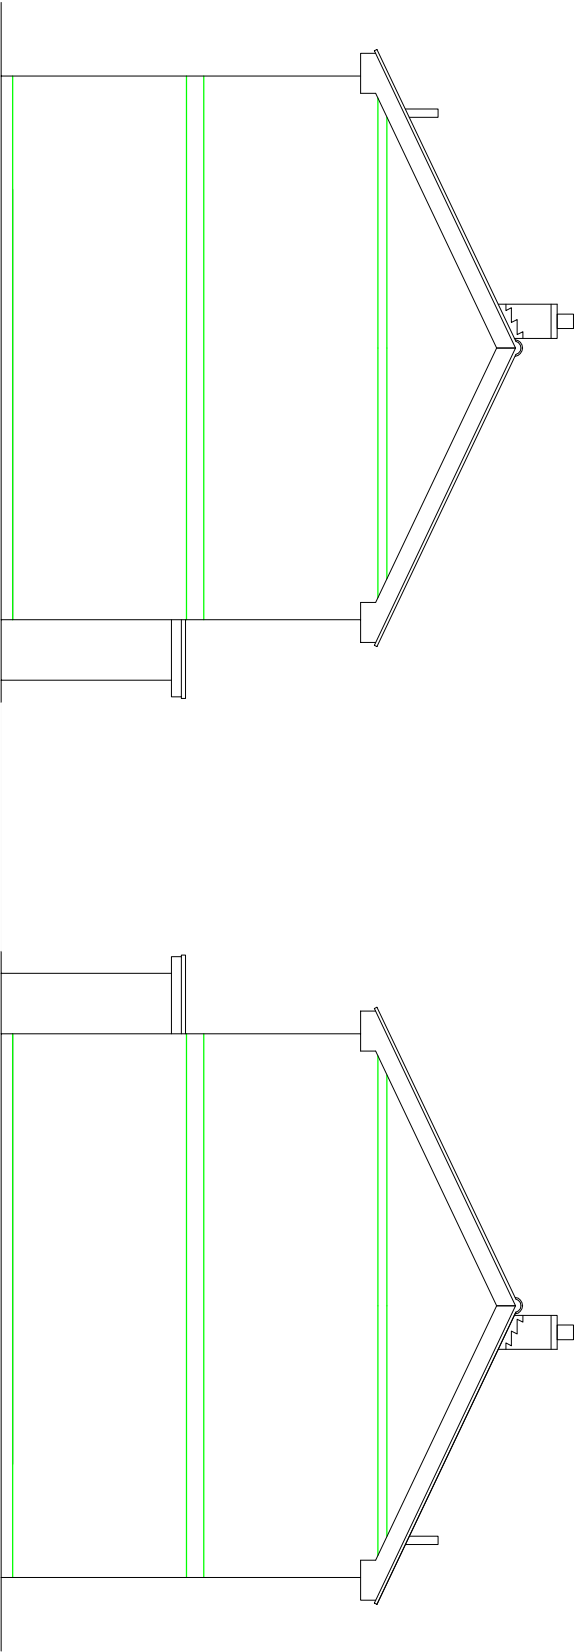

EXISTING SIDE ELEVATION

EXISTING SIDE ELEVATION

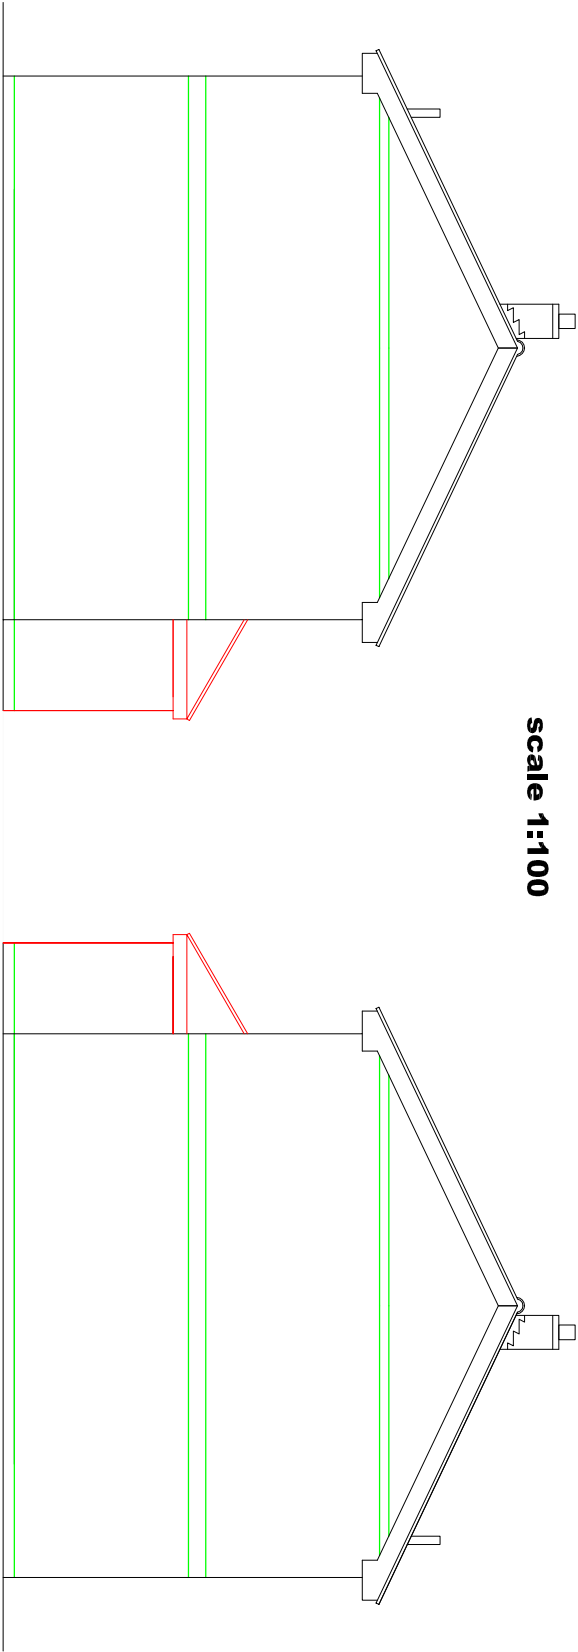

PROPOSED SIDE ELEVATION

PROPOSED SIDE ELEVATION

scale 1:100

MR HAYLOCK 33 WILDMOOR WALK HAVANT PO9 5QZ		DRAWING NUMBER: 104	DATE 27/10/17
		TITLE: EXISTING AND PROPOSED ELEVATION 2	SCALE 1:100