




This drawing may be scaled with reference to the scale bar for planning application purposes only. Do not scale for any other purpose, use only annotated dimensions. All dimensions are to be checked by parties using the drawing, and any errors or omissions are to be reported to James Potter Associates Ltd.

| Rev. | Date     | Note | Author | Checked |
|------|----------|------|--------|---------|
| -    | dd/mm/yy | Note | XXX    | XXX     |


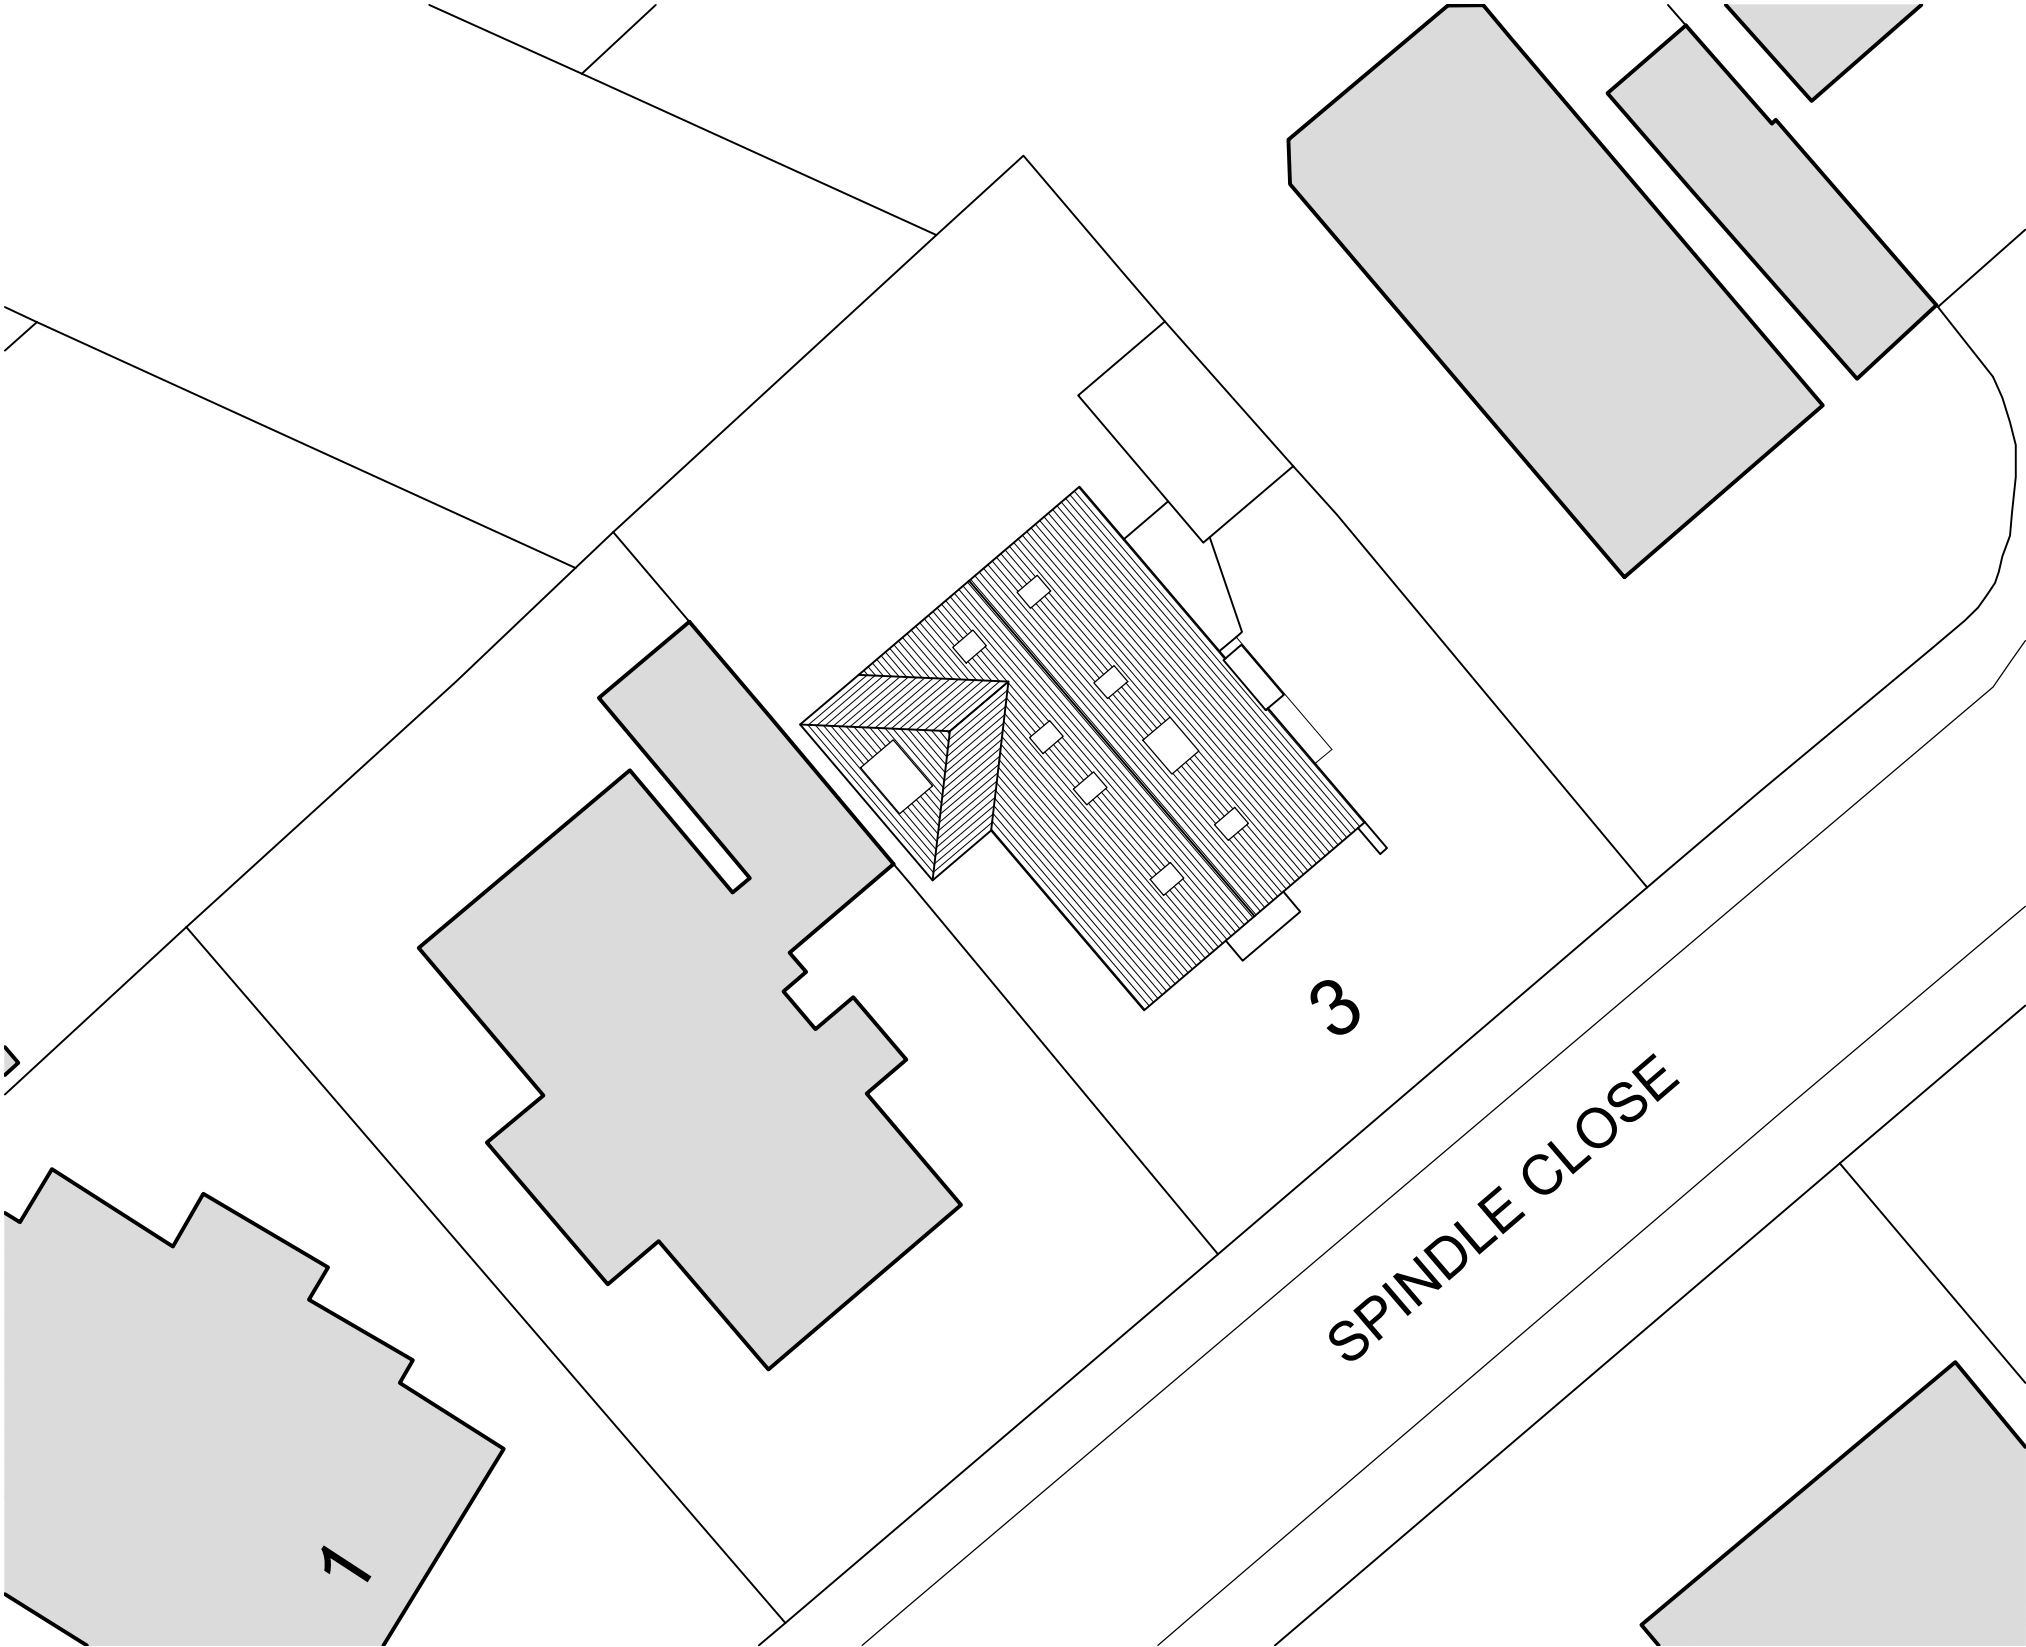


Ordnance Survey, (c) Crown Copyright 2017. All rights reserved. Licence number 100022432

LOCATION PLAN  
SCALE 1:1250

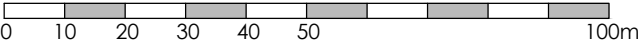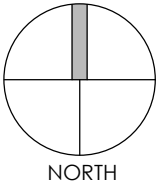

BLOCK PLAN  
SCALE 1:200

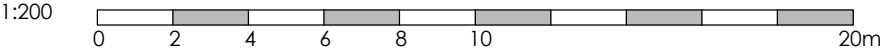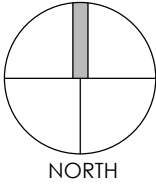

|         |                                                                         |         |                    |      |          |   |                         |  |      |   |
|---------|-------------------------------------------------------------------------|---------|--------------------|------|----------|---|-------------------------|--|------|---|
| Project | REAR SINGLE AND LOFT CONVERSION<br>3 SPINDLE CLOSE<br>HAVANT<br>PO9 2PX |         |                    |      |          | Drawing   | BLOCK AND LOCATION PLAN |  |      |   |
|         |                                                                         |         |                    |      |          | Job-Dwg<br>Number   | 17092-PL-001            |  | Rev. | - |
| Client  | MR & MRS PADBURY                                                        |         |                    |      |          | <div><div>JPA</div><div>JAMES POTTER<br/>ASSOCIATES</div><div>www.jpa.design</div><div>JPA - PORTSMOUTH<br/>Suite 1, Winter Works, Rear of 119 Winter Road,<br/>Southsea, Portsmouth, PO4 8DS<br/>t. +44(0)2393 871 000</div></div> |                         |  |      |   |
| Status  | DRAFT                                                                   |         |                    |      |          |   |                         |  |      |   |
| Scale   | 1:200/1:1250                                                            |         | Sheet Size      A3 |      |          |   |                         |  |      |   |
| Author  | LB                                                                      | Checked | JP                 | Date | 13/12/17 |   |                         |  |      |   |