
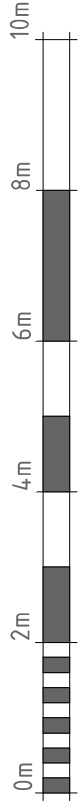


NOTE:
All measurements to be checked on site.
This drawing is prepared for planning purposes only.

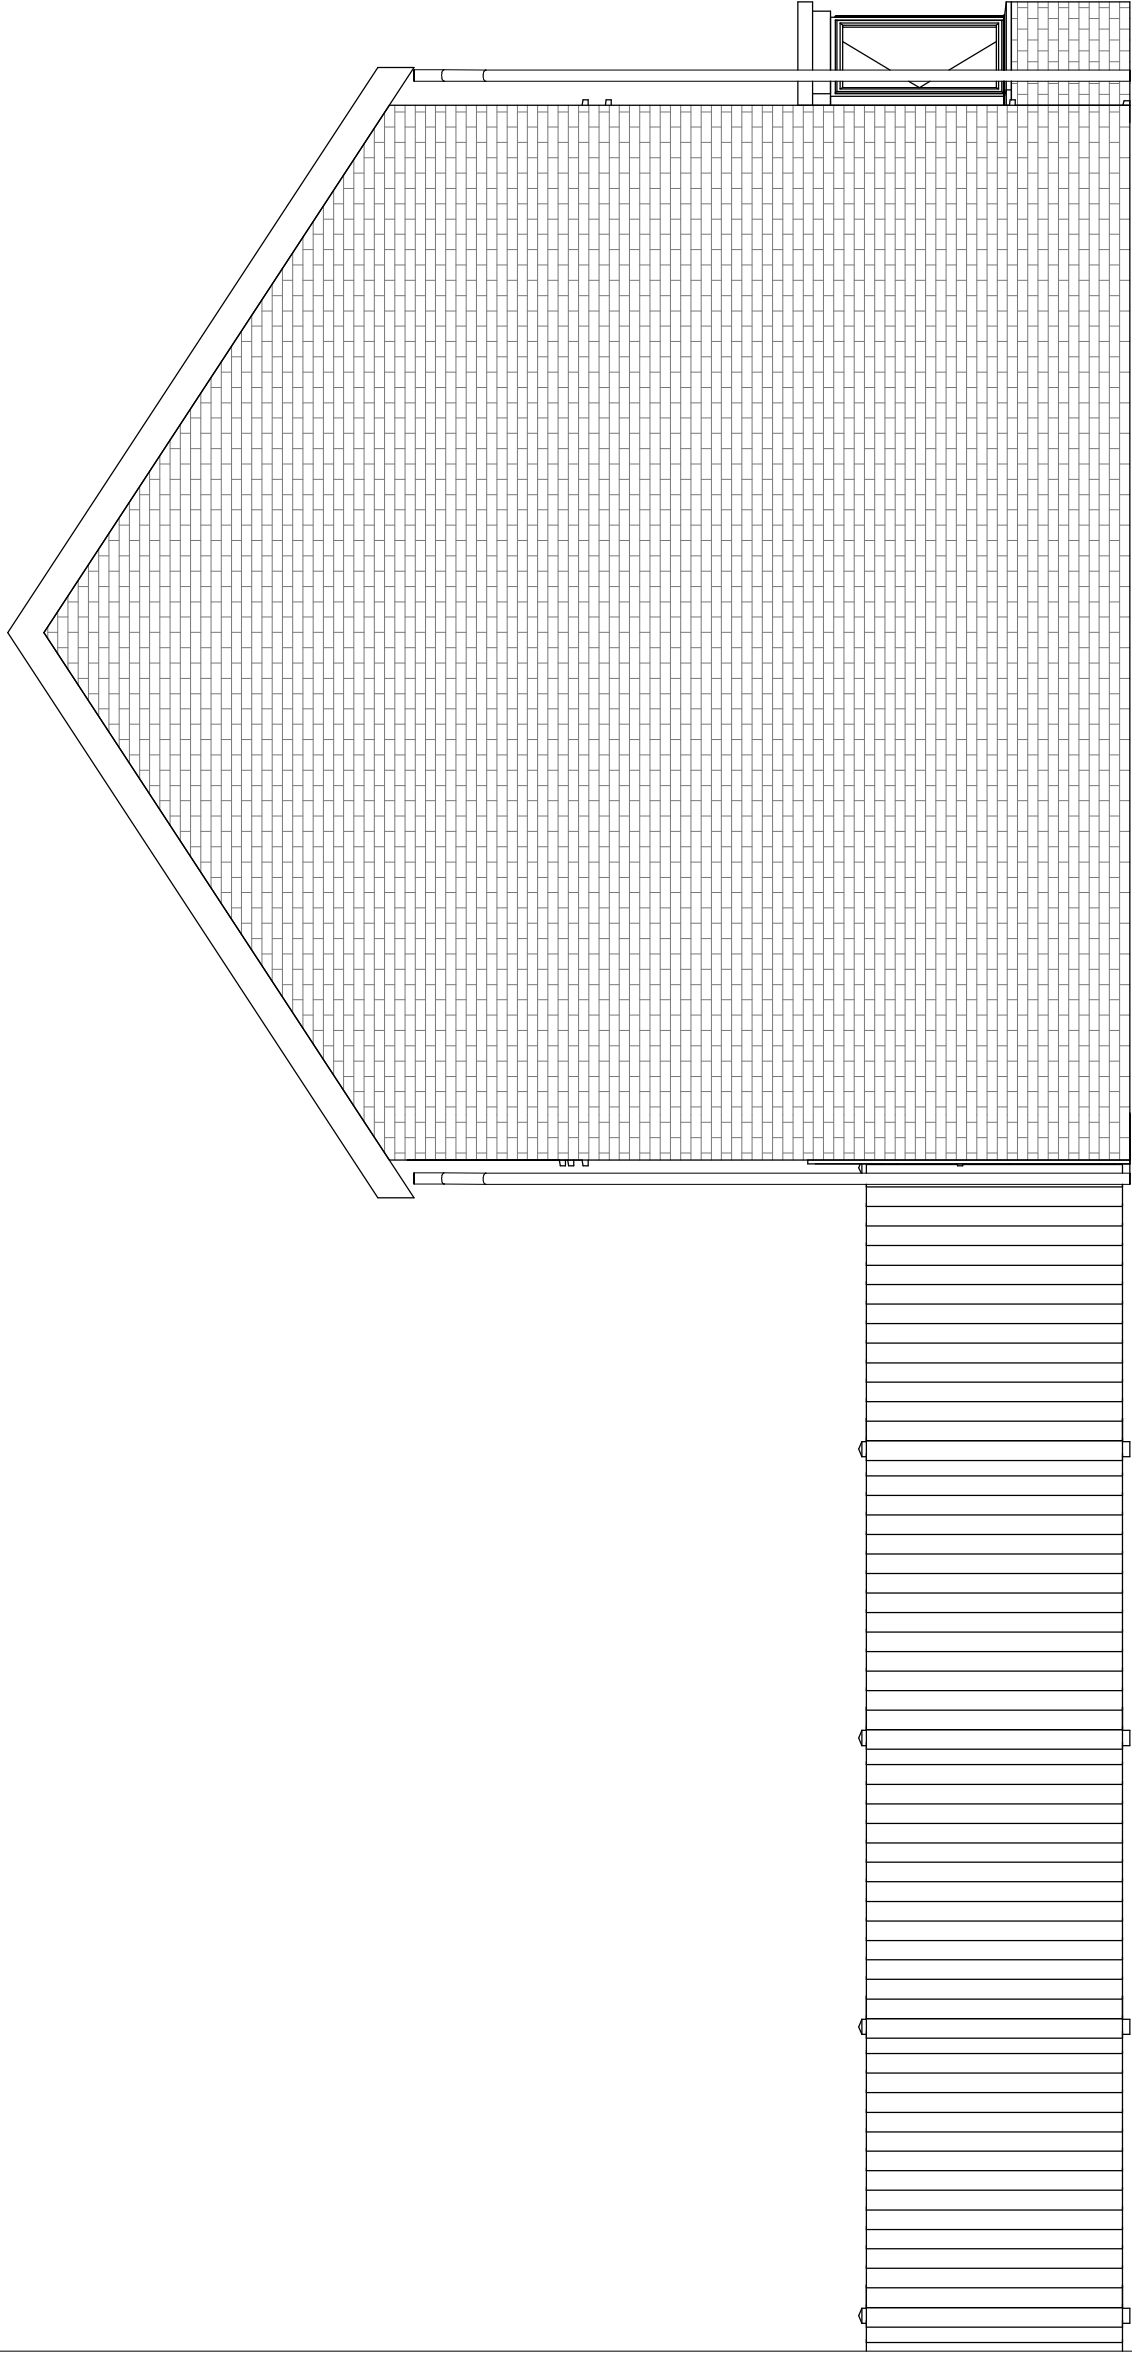

VISUAL SCALE 1:100 @ A3

PROJECT NO: 213

PROJECT ADDRESS: 213 – 76 BARN CROFT WAY, HAVANT, P09 3AQ

SHEET NO: 213/ 11

SCALE: 1 : 50 @A3

DRAWING TITLE: PROPOSED LEFT ELEVATION

DATE: DEC 17

DRAWN BY: PW

CHECKED BY: Checker