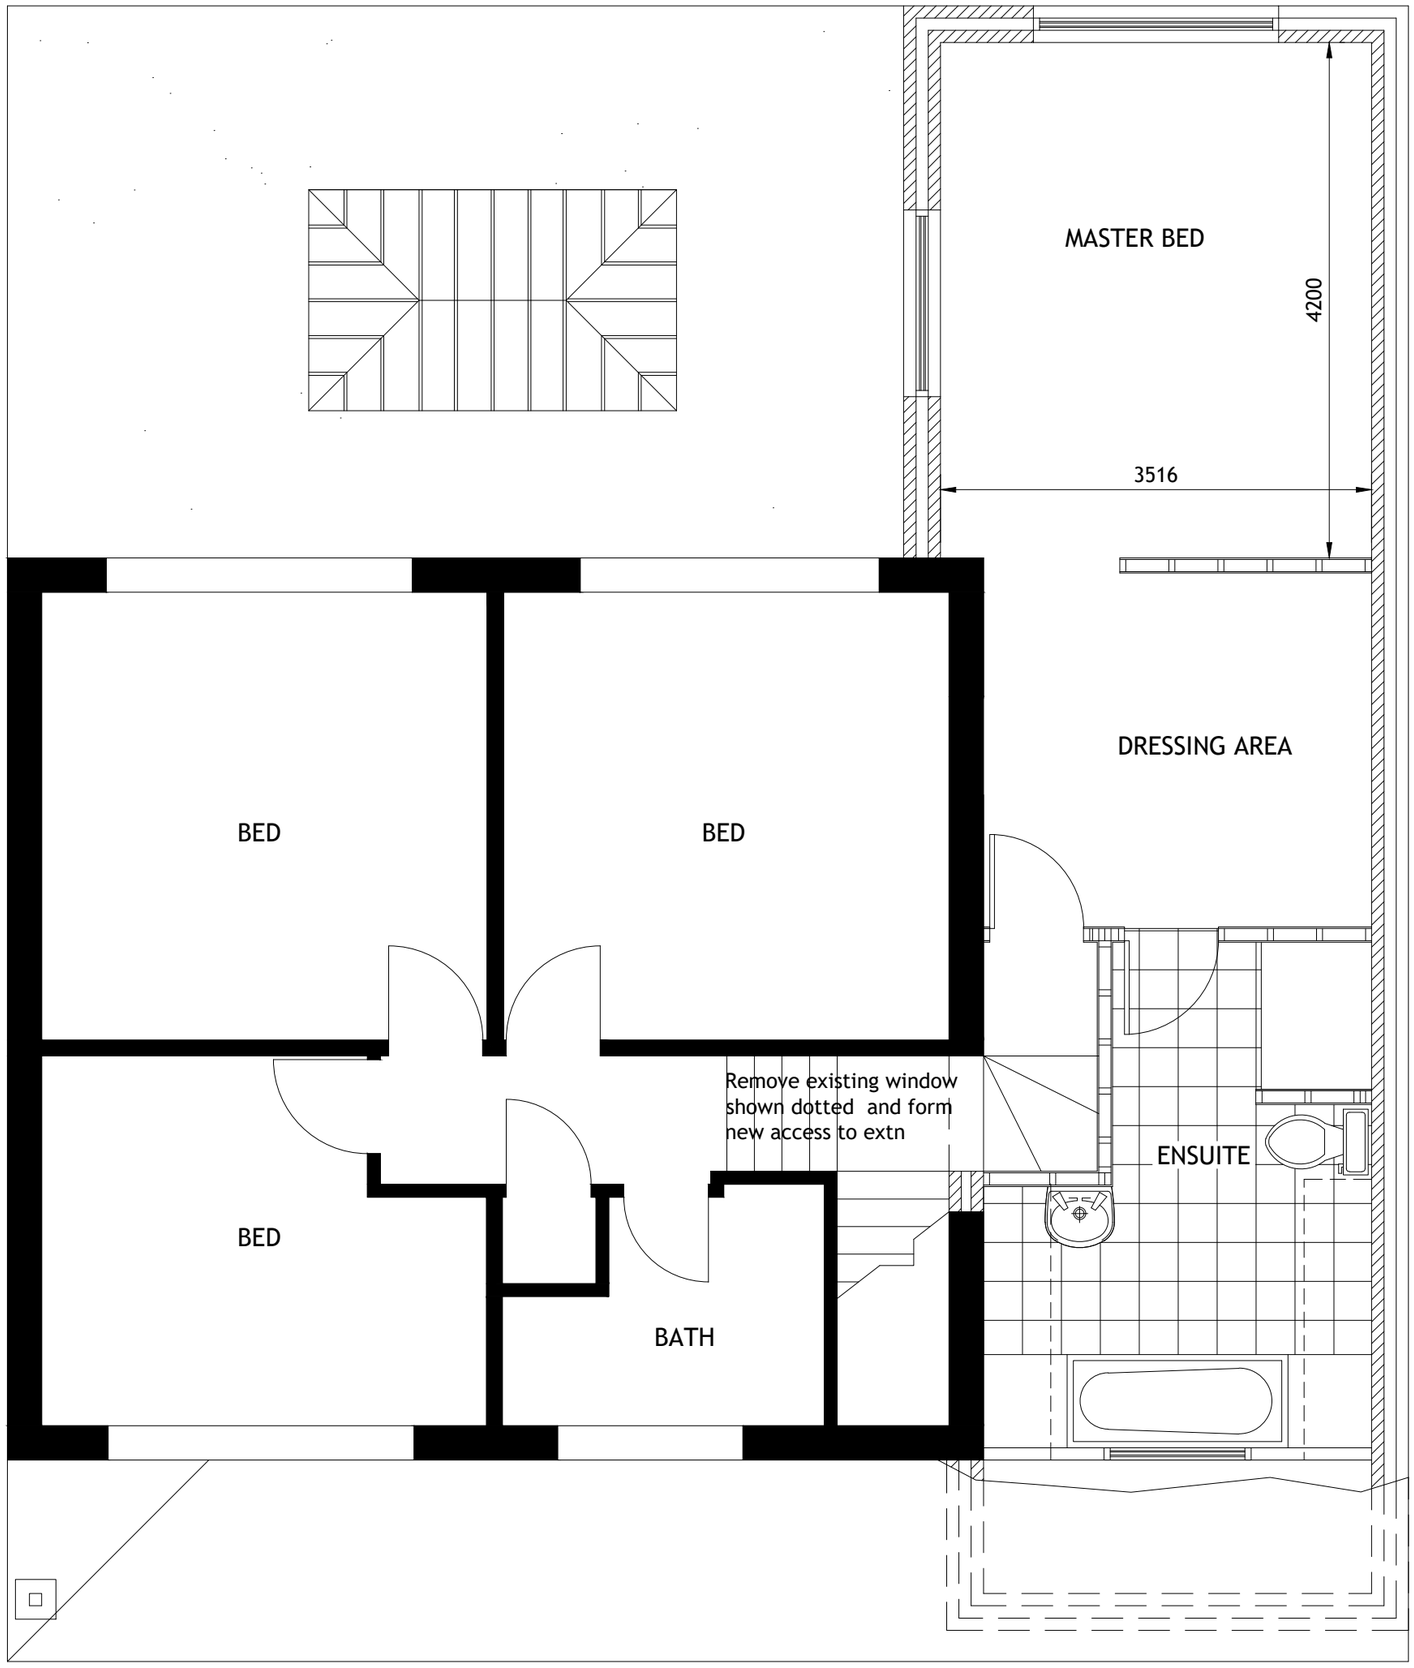

DATE : | REV | DRAWN | CHECKED | NOTES.

Project

Two Storey Extension

47 Horndean Road
Emsworth
Mr & Mrs Laycock

Drawing Title

Proposed FF Plan

		Project No	
Scale 1:50@A3	Drawn PG	Checked	Date May17
Drg.No 103			Revision A