

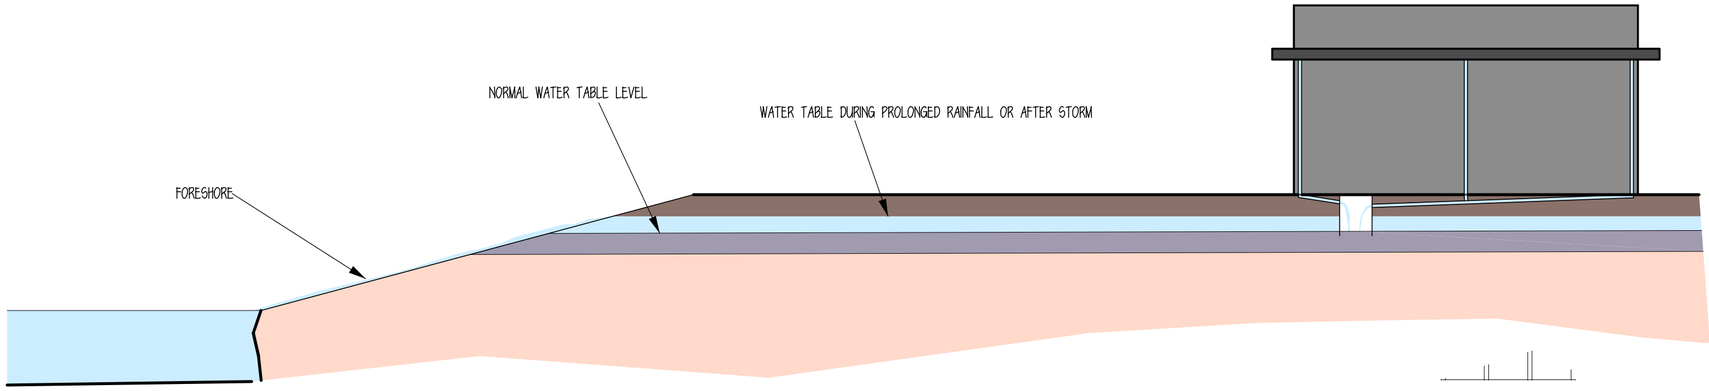



NATURAL STORM DRAINAGE ROUTE TO ESTUARY (INDICATIVE)

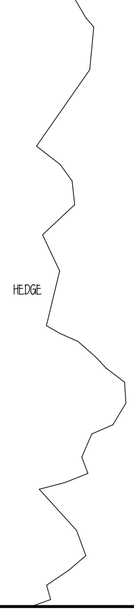

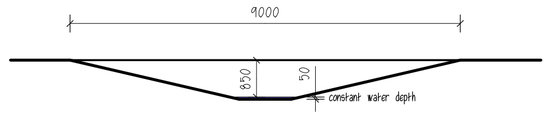


CROSS SECTIONAL AREA OF DITCH/SWALE 4.5 M2 X 87 M LONG = 391.5 M3
OR 391,500 LITRES


SECTION THROUGH DITCH/SWALE

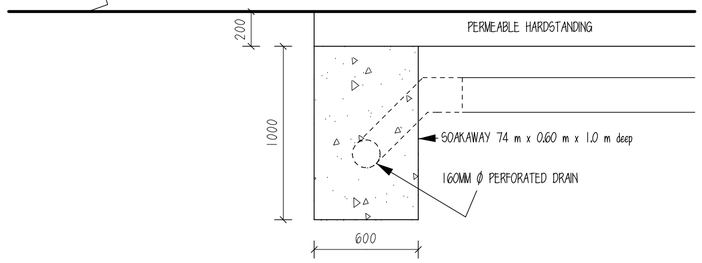

SOAKAWAY TO NORTHERN BOUNDARY

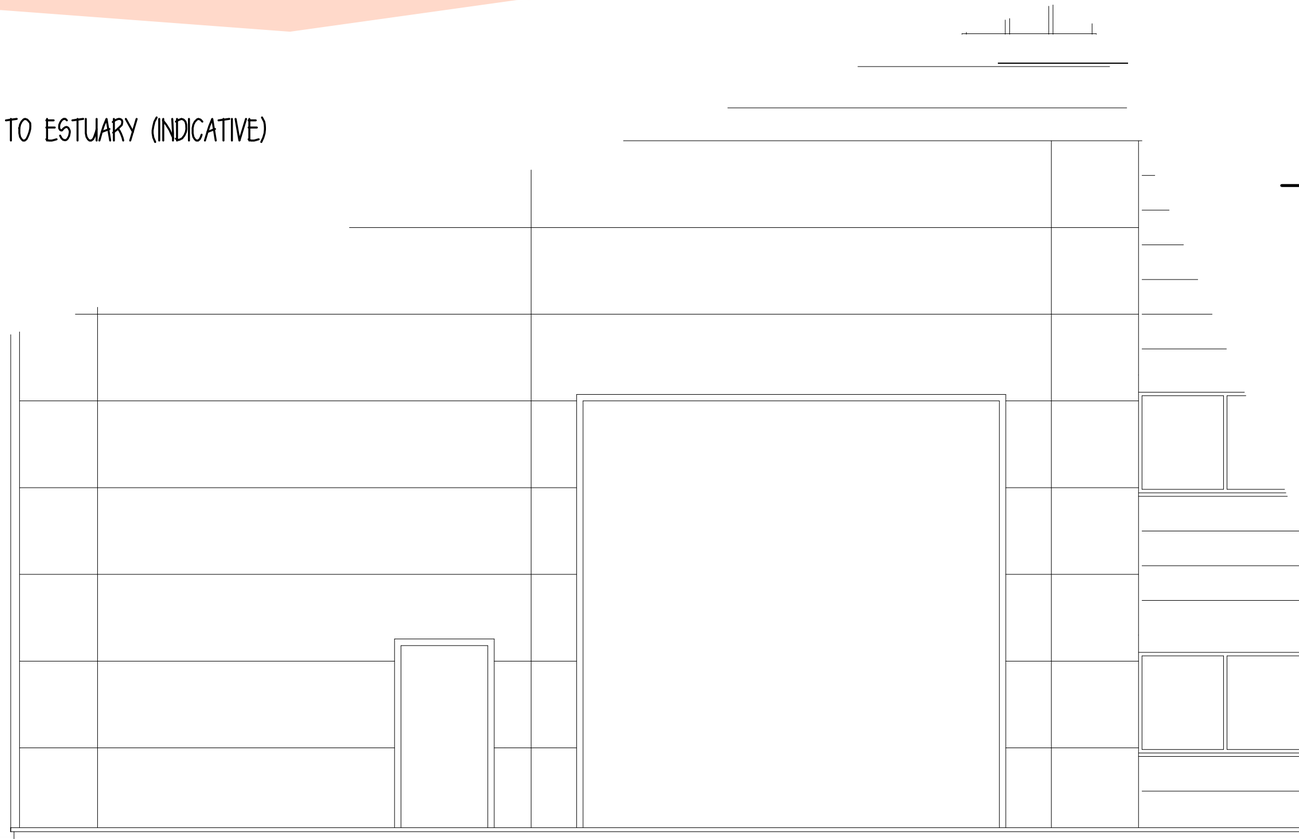

SEE TRIAL PIT LOG
TP21
FOR GROUND MAKE-UP

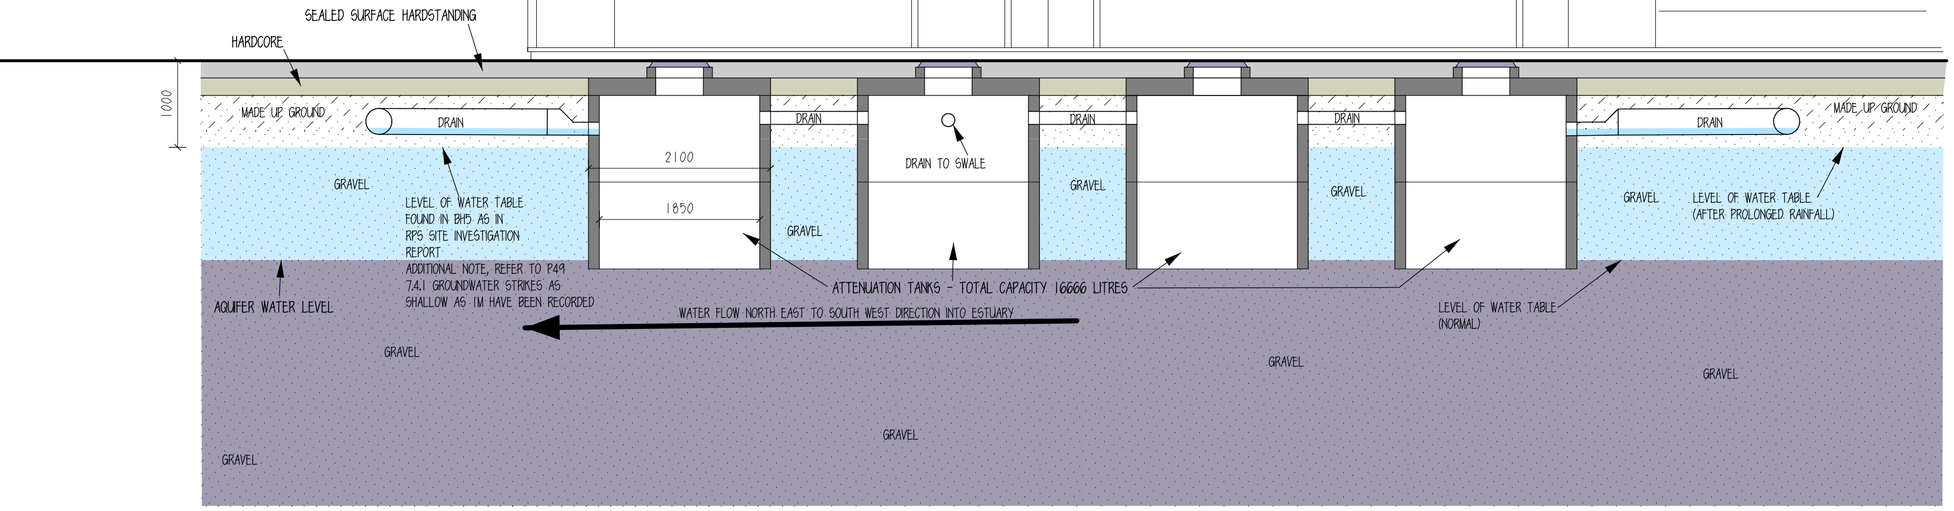

ATTENUATION CHAMBERS

REVISIONS
A 21.05.2018
BUND REMOVED FROM NORTHERN BOUNDARY
ADDITIONAL STORMWATER SOAKAWAY ADDED

PROPOSED NEW BUILDING FOR

AHMARRA DOOR SOLUTIONS LTD

HAVANT, PO9 1HU

STORMWATER MANAGEMENT

DATE MARCH 2018
SCALE 1:50
PAPER SIZE A2
DRN BY SP

DRG NO.
1802.20A

LEOMINSTER CONSTRUCTION
Building it right for you
LEOMINSTER INDUSTRIAL ESTATE,
SOUTHERN AVENUE,
LEOMINSTER,
HEREFORDSHIRE HR6 0QF
TEL: (01568) 612943 · 612909
FAX: (01568) 612910