



Proposed Works to remaining warehouse when link building is removed

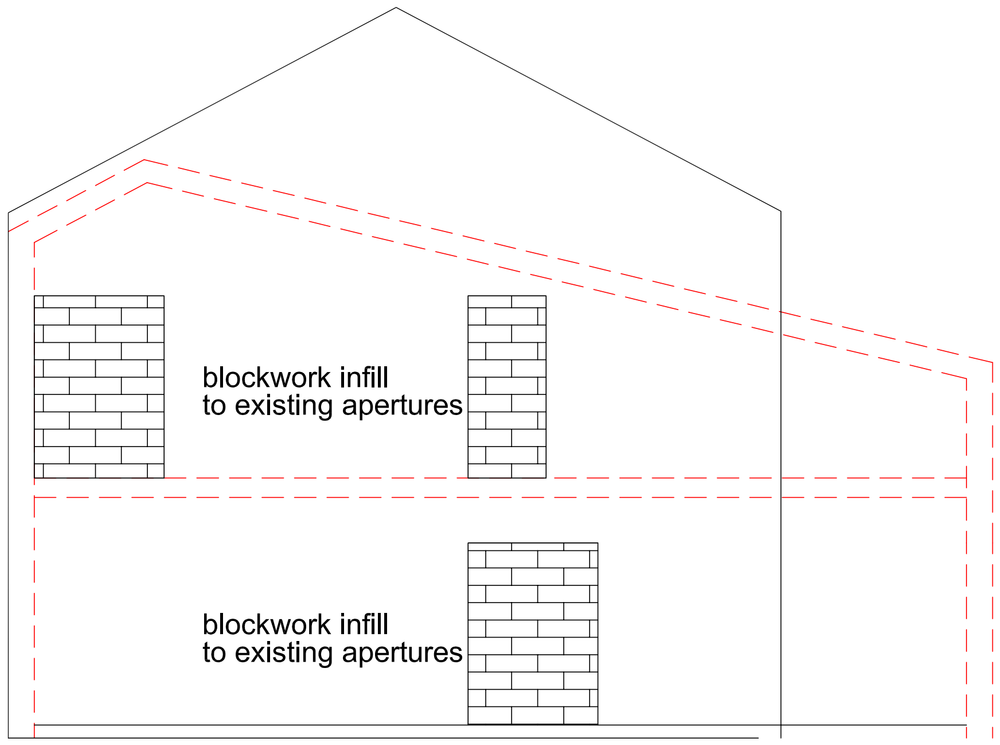

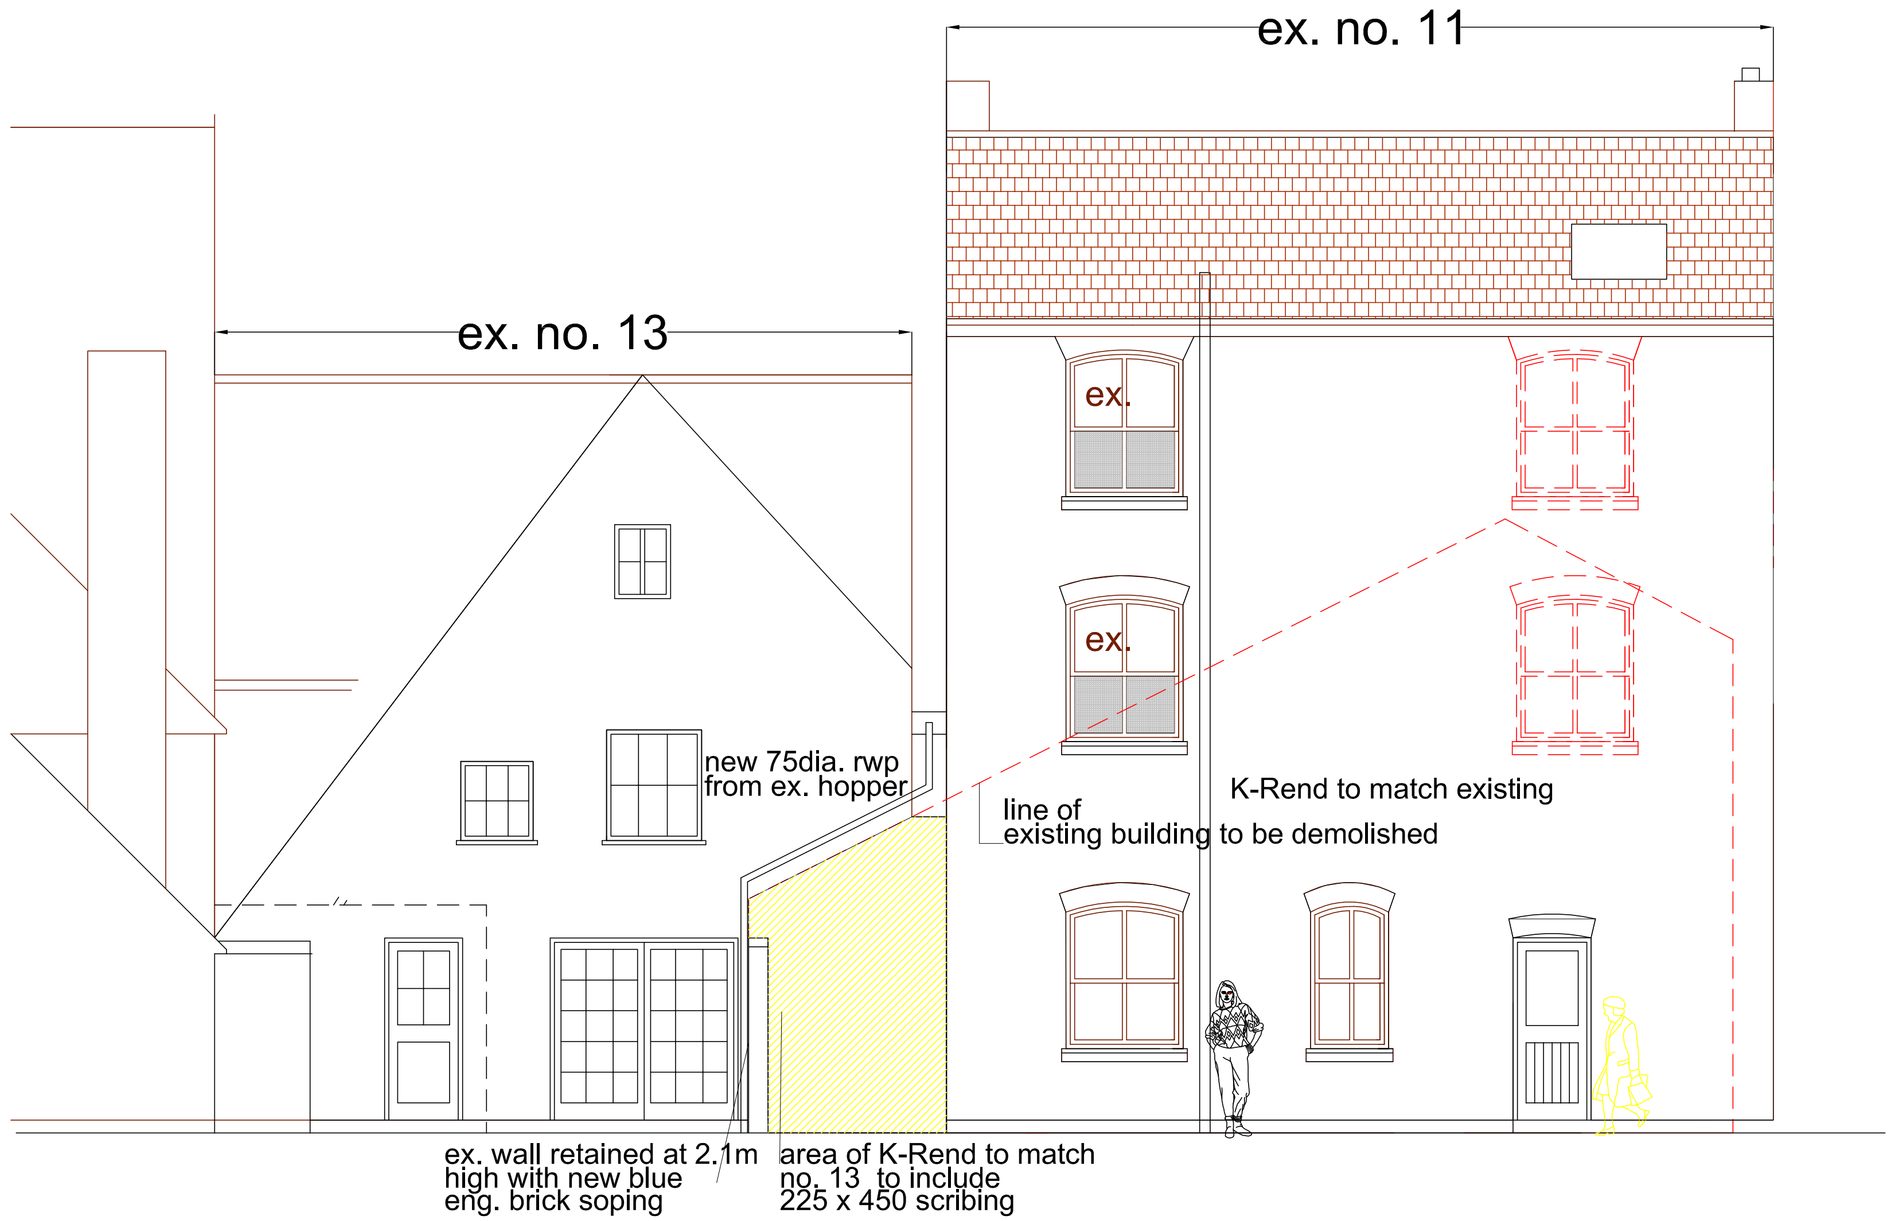

Proposed Works to No. 13 when link building is removed

SCALE
1/50

DATE
Jan. 16

CONTRACTOR MUST CHECK ALL DIMENSIONS ON SITE. FIGURED DIMENSIONS ARE TO BE WORKED FROM. DISCREPANCIES MUST BE REPORTED TO THE ARCHITECT BEFORE PROCEEDING
© COPYRIGHT

AUTHOR
PG

TITLE
Residential Proposals (3 APARTMENTS)

11, East Street - Havant

DETAIL
BUILDING TO BE DEMOLISHED

DRAWING No
15/45/D03

A B C D E F G H
J K L M N P Q R
S T U V W X Y Z

PETER GALLOWAY PARTNERSHIP
pgp
ARCHITECTS
HAVANT
TEL. 02392 483153 MOB. 07808 483362
E-MAIL: peter@pgparchitects.co.uk