


01 EXISTING STREET SCENE 1:100

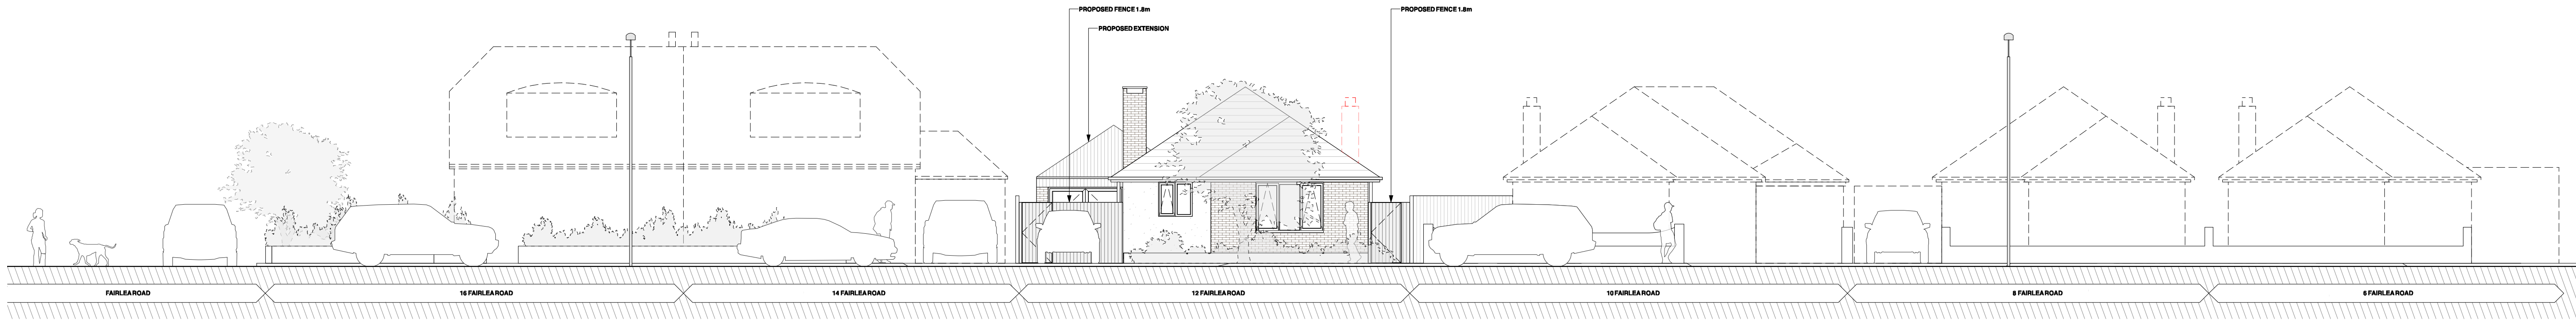

02 PROPOSED STREET SCENE 1:100

REVISION					GENERAL NOTES	
----------	--	--	--	--	---------------	--	--	