
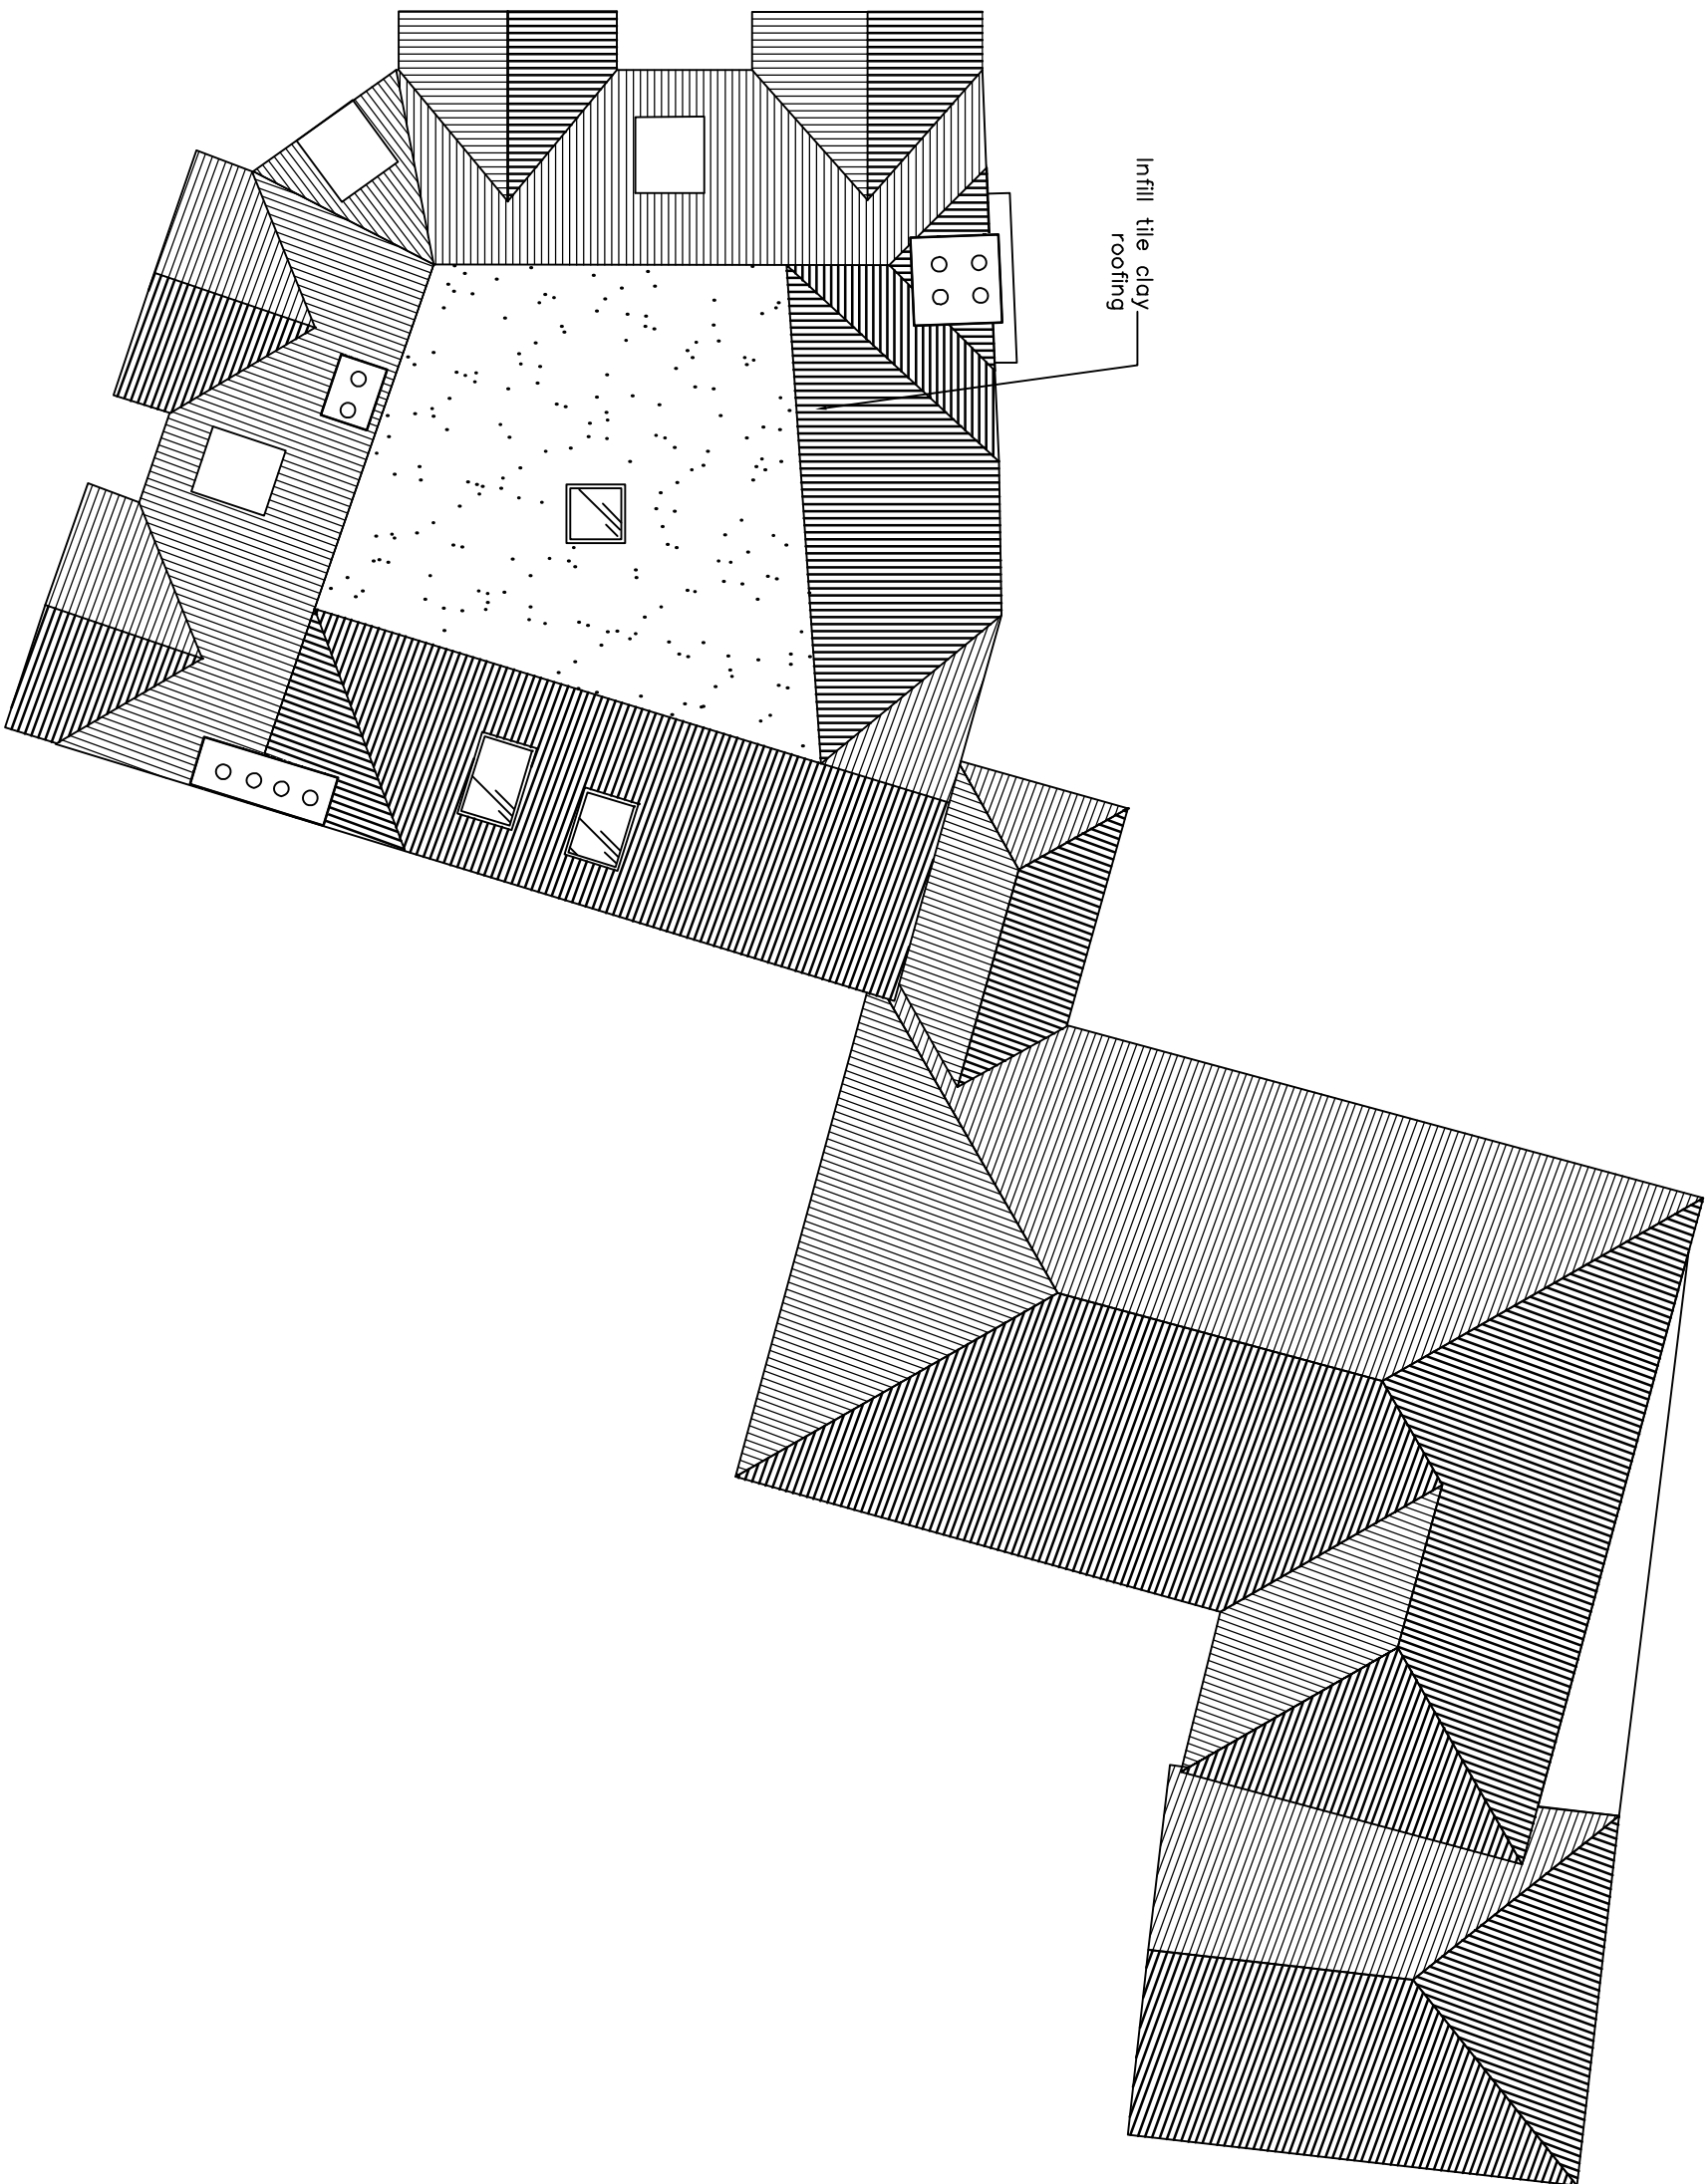


Former White Hart P.H.
East Street
PO9 1AA

PROPOSED
ROOF PLAN

Revisions
A. INITIAL DRAWING
B. UPDATE IN LINE WITH CLIENT
COMMENTS

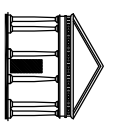

Martin Critchley
CHARTERED ARCHITECT
The Old Brewery,
15E South Street, Hovant,
Hampshire, PO9 1BU
023 92 474 919
critchleycritchley@hotmail.com

metres

10

20

30

40

17094-4040