


6 Lester Avenue - 2118.18

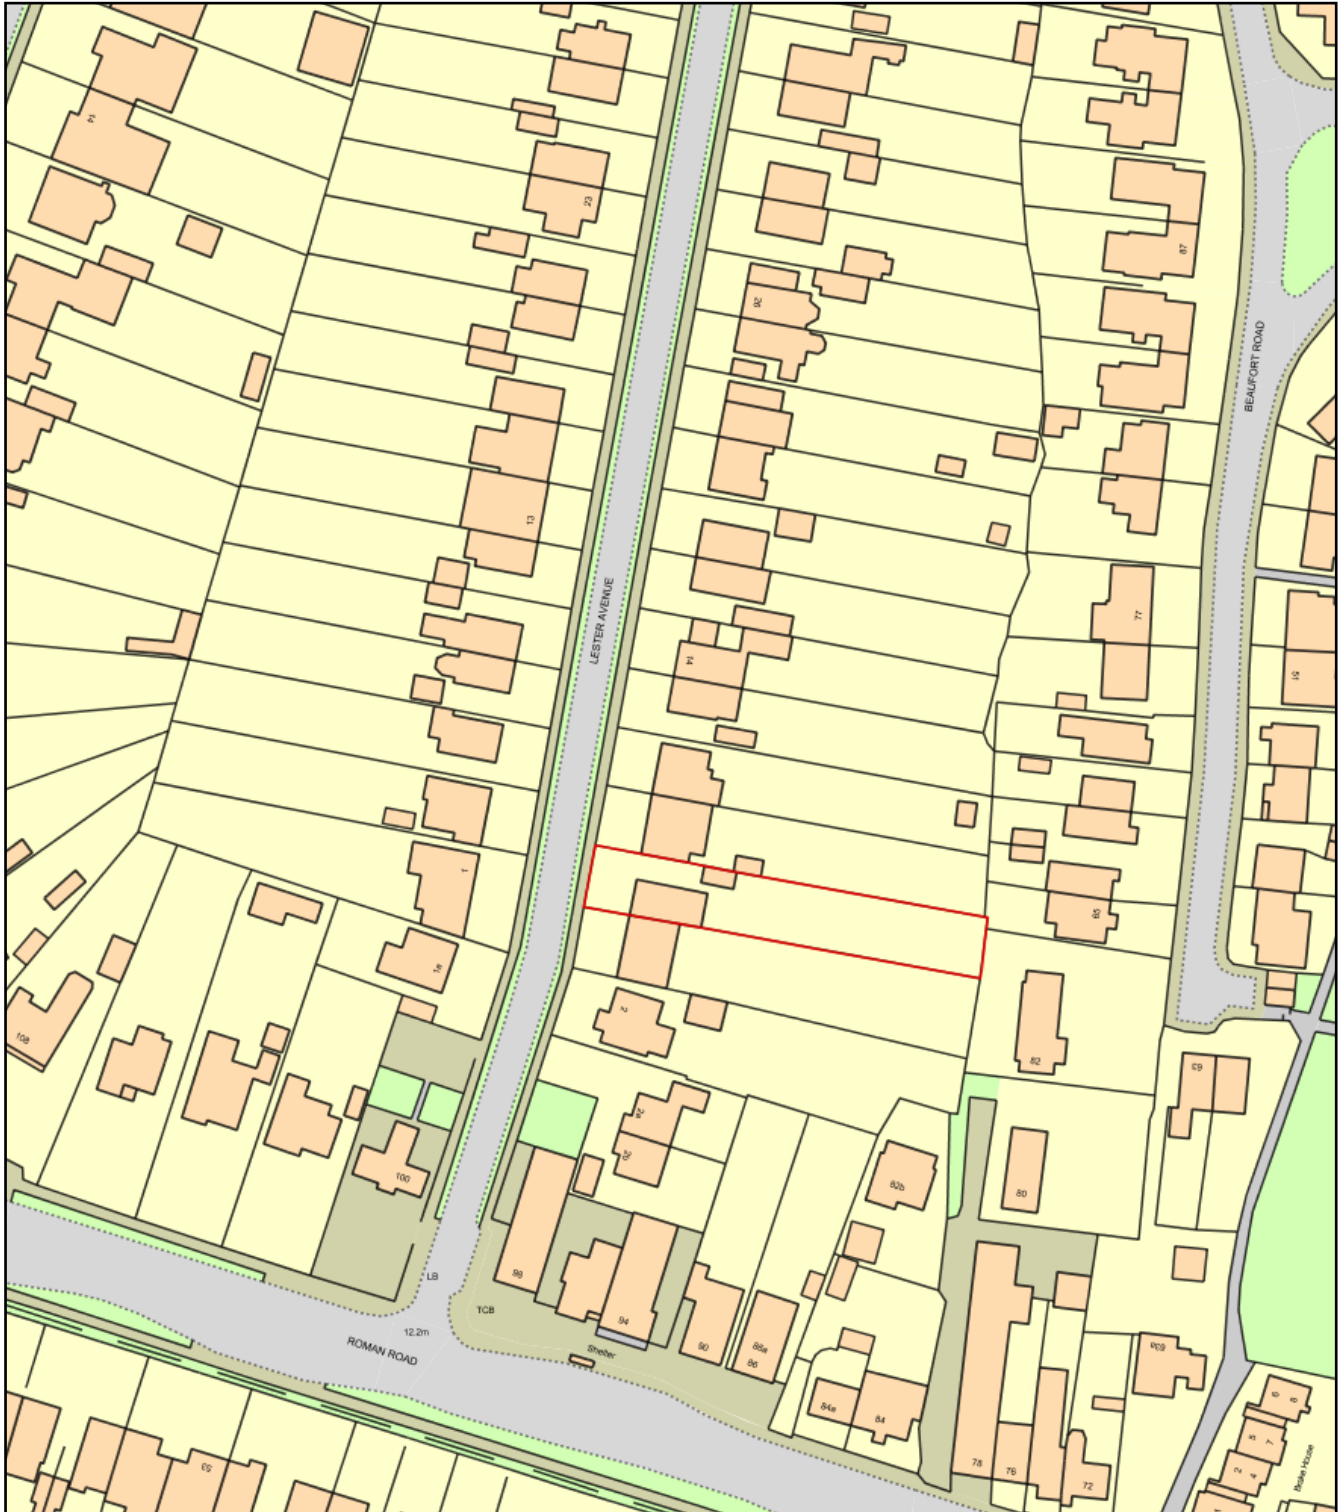

0 50
Metres



Plan Produced for: Mr T Howe

Date Produced: 31 Jul 2018

Plan Reference Number: TQRQM18212162614274

Scale: 1:1250 @ A4