



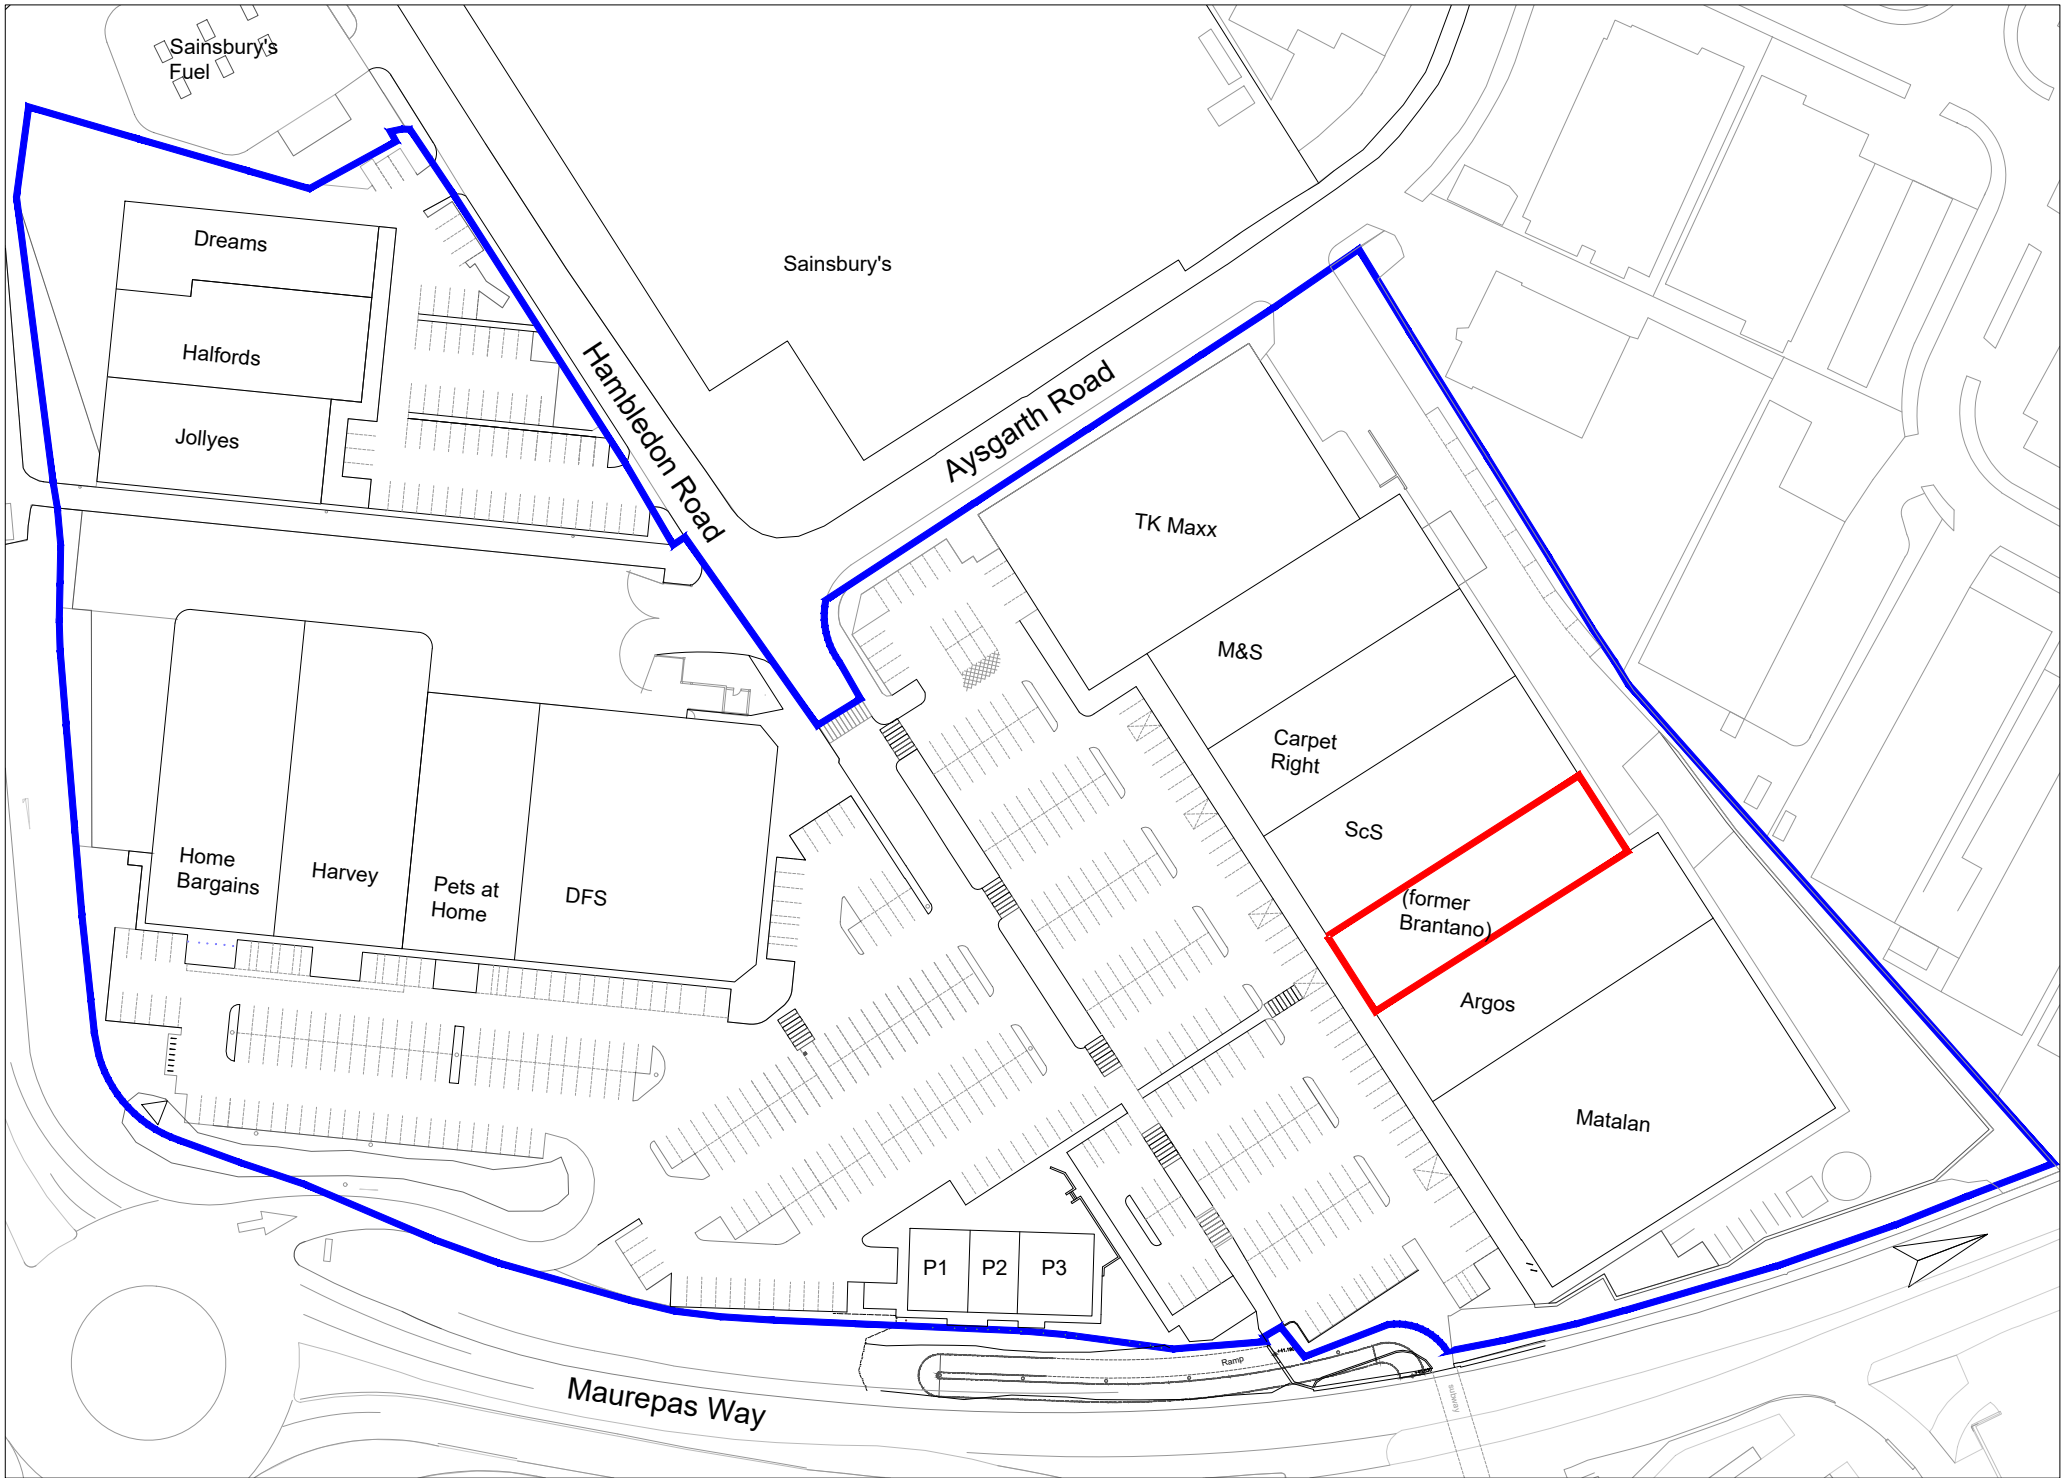

Ordnance Survey, © Crown Copyright 2013. All rights reserved. Licence number 0100031673

LOCATION PLAN
Scale 1:1250

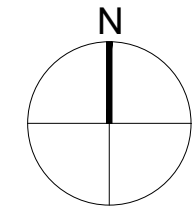

BLOCK PLAN
Scale1:500

Scale Bar (m)

1:500

0 2 4 6 8 10 12 14 16 18 20 25



GENERAL NOTES
All dimensions must be checked on site
All setting out to be checked on site
All levels must be checked on site and their datum confirmed
This drawing must be read in conjunction with the relevant specification clauses
This drawing must not be used for land transfer purposes

©Denning Male Polisano

DRAWING NOTES

T- refers to Tender Drawing
C- refers to Construction Drawing

REVISION	DATE	BY	Q
P1 PRELIMINARY ISSUE	24/10/17	SL	-
P2 PLANNING ISSUE	24/10/17	AS	-

PLANNING

CLIENT
TH Real Estate

PROJECT TITLE
Wellington Retail Park
(Formerly Brantano)
Waterlooville PO7 7FG

DRAWING TITLE
Location Plan
and Block Plan

DATE
October 17
SCALE
AS @ A1 299-PL-100.P2

Denning Male Polisano
Chartered Architects

Ferneberga House
Alexandra Road
Farnborough
Hampshire GU14 6DQ

T +44 (0) 1252 318448
www.dmp-architects.co.uk