


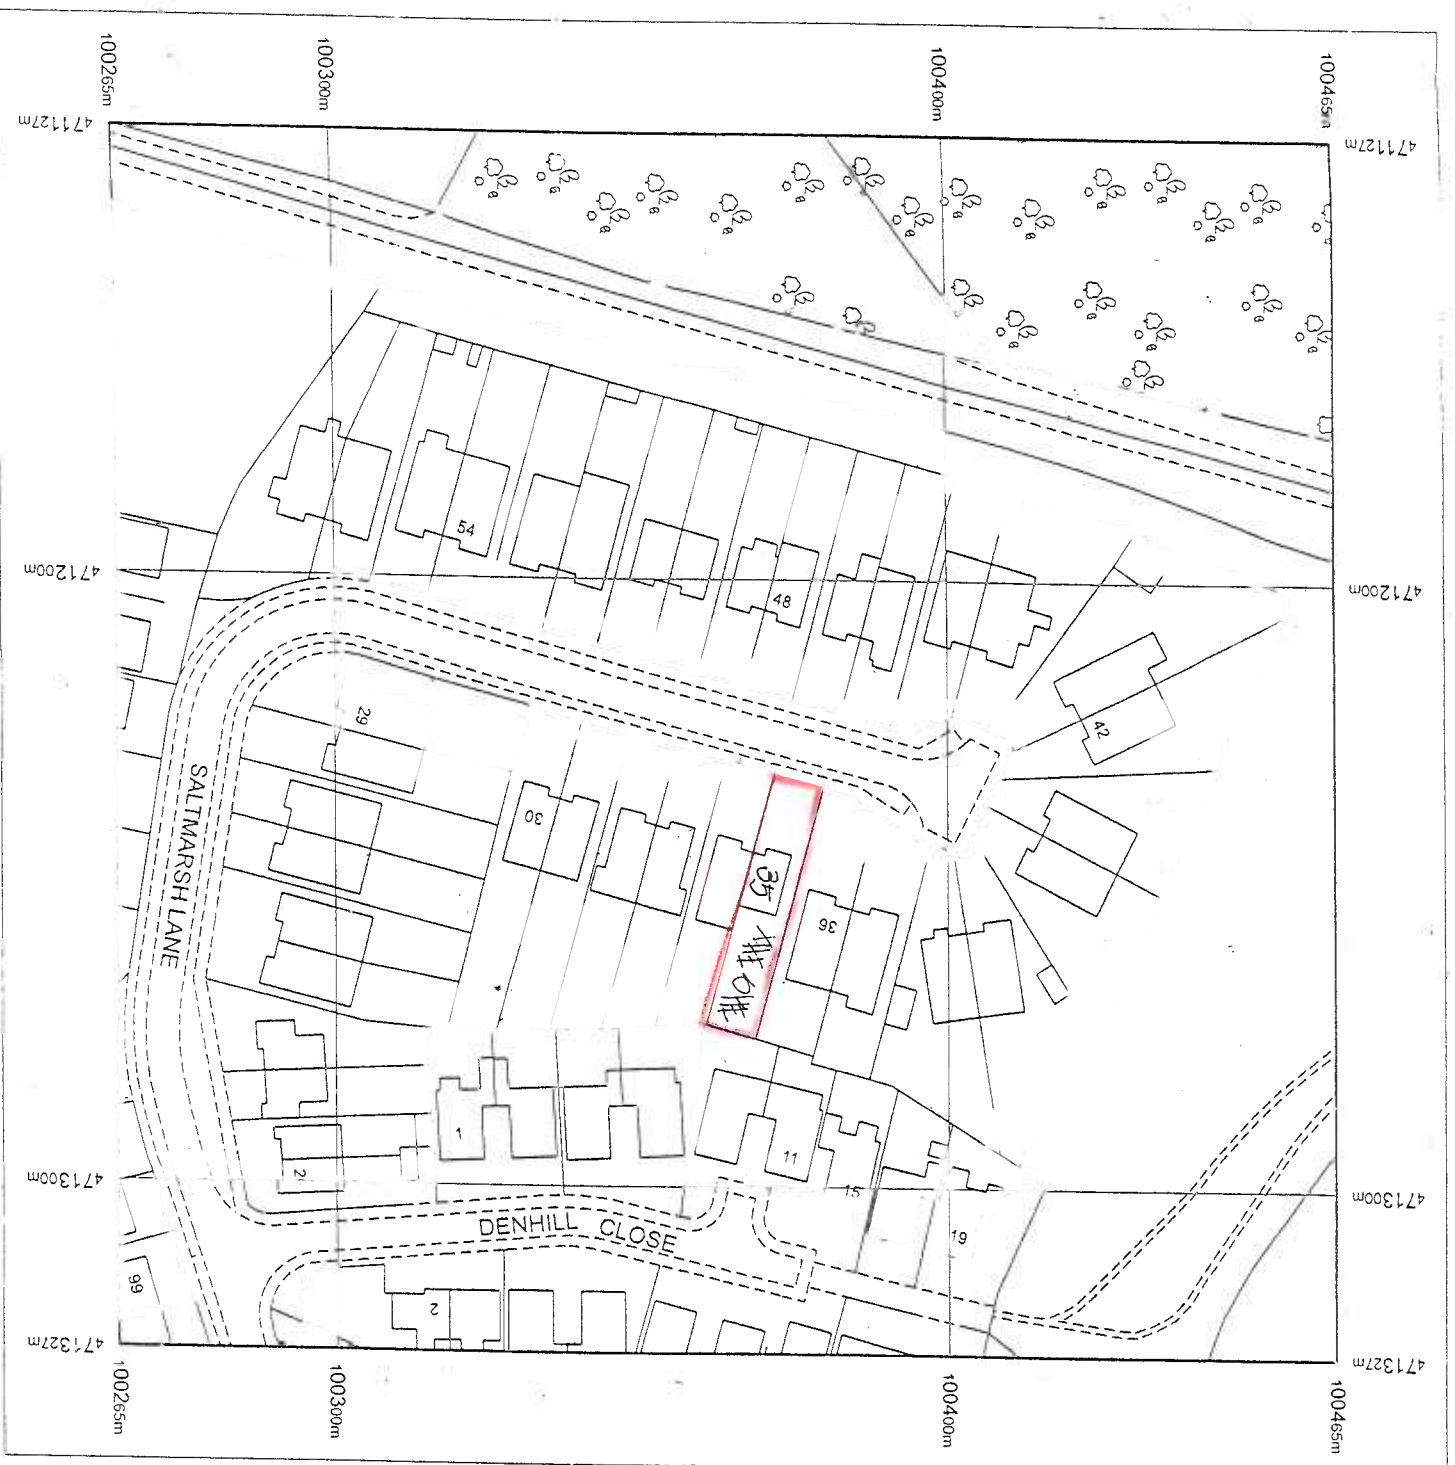

Produced 17.09.2010 from the Ordnance Survey National Geographic Database and incorporating surveyed revision available at this date. © Crown Copyright 2010.

Reproduction in whole or part is prohibited without the prior permission of Ordnance Survey.

Ordnance Survey, the OS Symbol and OS Sitemap are registered trademarks of Ordnance Survey, the national mapping agency of Great Britain.

The representation of a road, track or path is no evidence of a right of way.

The representation of features as lines is no evidence of a property boundary

Part or all of this OS Sitemap is enlarged from mapping produced at one or more of the following scales: 1:1250, 1:2500, 1:10000.

0 20 40
Metres
Scale 1:1250

Supplied by: Dome Map Services
Serial number: 01753600
Centre coordinates: 471227.38 100364.75

Further information can be found on the OS Sitemap Information leaflet or the Ordnance Survey web site:
www.ordnancesurvey.co.uk

SITE/LOCATION PLAN

FRONT ADDITION AND GARAGE CONVERSION

35, SALT MARSH LANE, HAYLING IS. HANTS

FOR MR & MRS D. HARMER

Produced 11 Jul 2014 from the Ordnance Survey National Geographic Database and incorporating surveyed revision available at this date. Reproduction in whole or part is prohibited without the prior permission of Ordnance Survey © Crown Copyright 2014.

Ordnance Survey and the OS Symbol are registered trademarks of Ordnance Survey, the national mapping agency of Great Britain.

The representation of a road, track or path is no evidence of a right of way. The representation of features as lines is no evidence of a property boundary.

1.500

Supplied by: Latitude Mapping Ltd
Reference: OI733892
Centre coordinates: 471246 100346

**HAVANT BOROUGH
COUNCIL**

12 FEB 2018

RECEIVED