


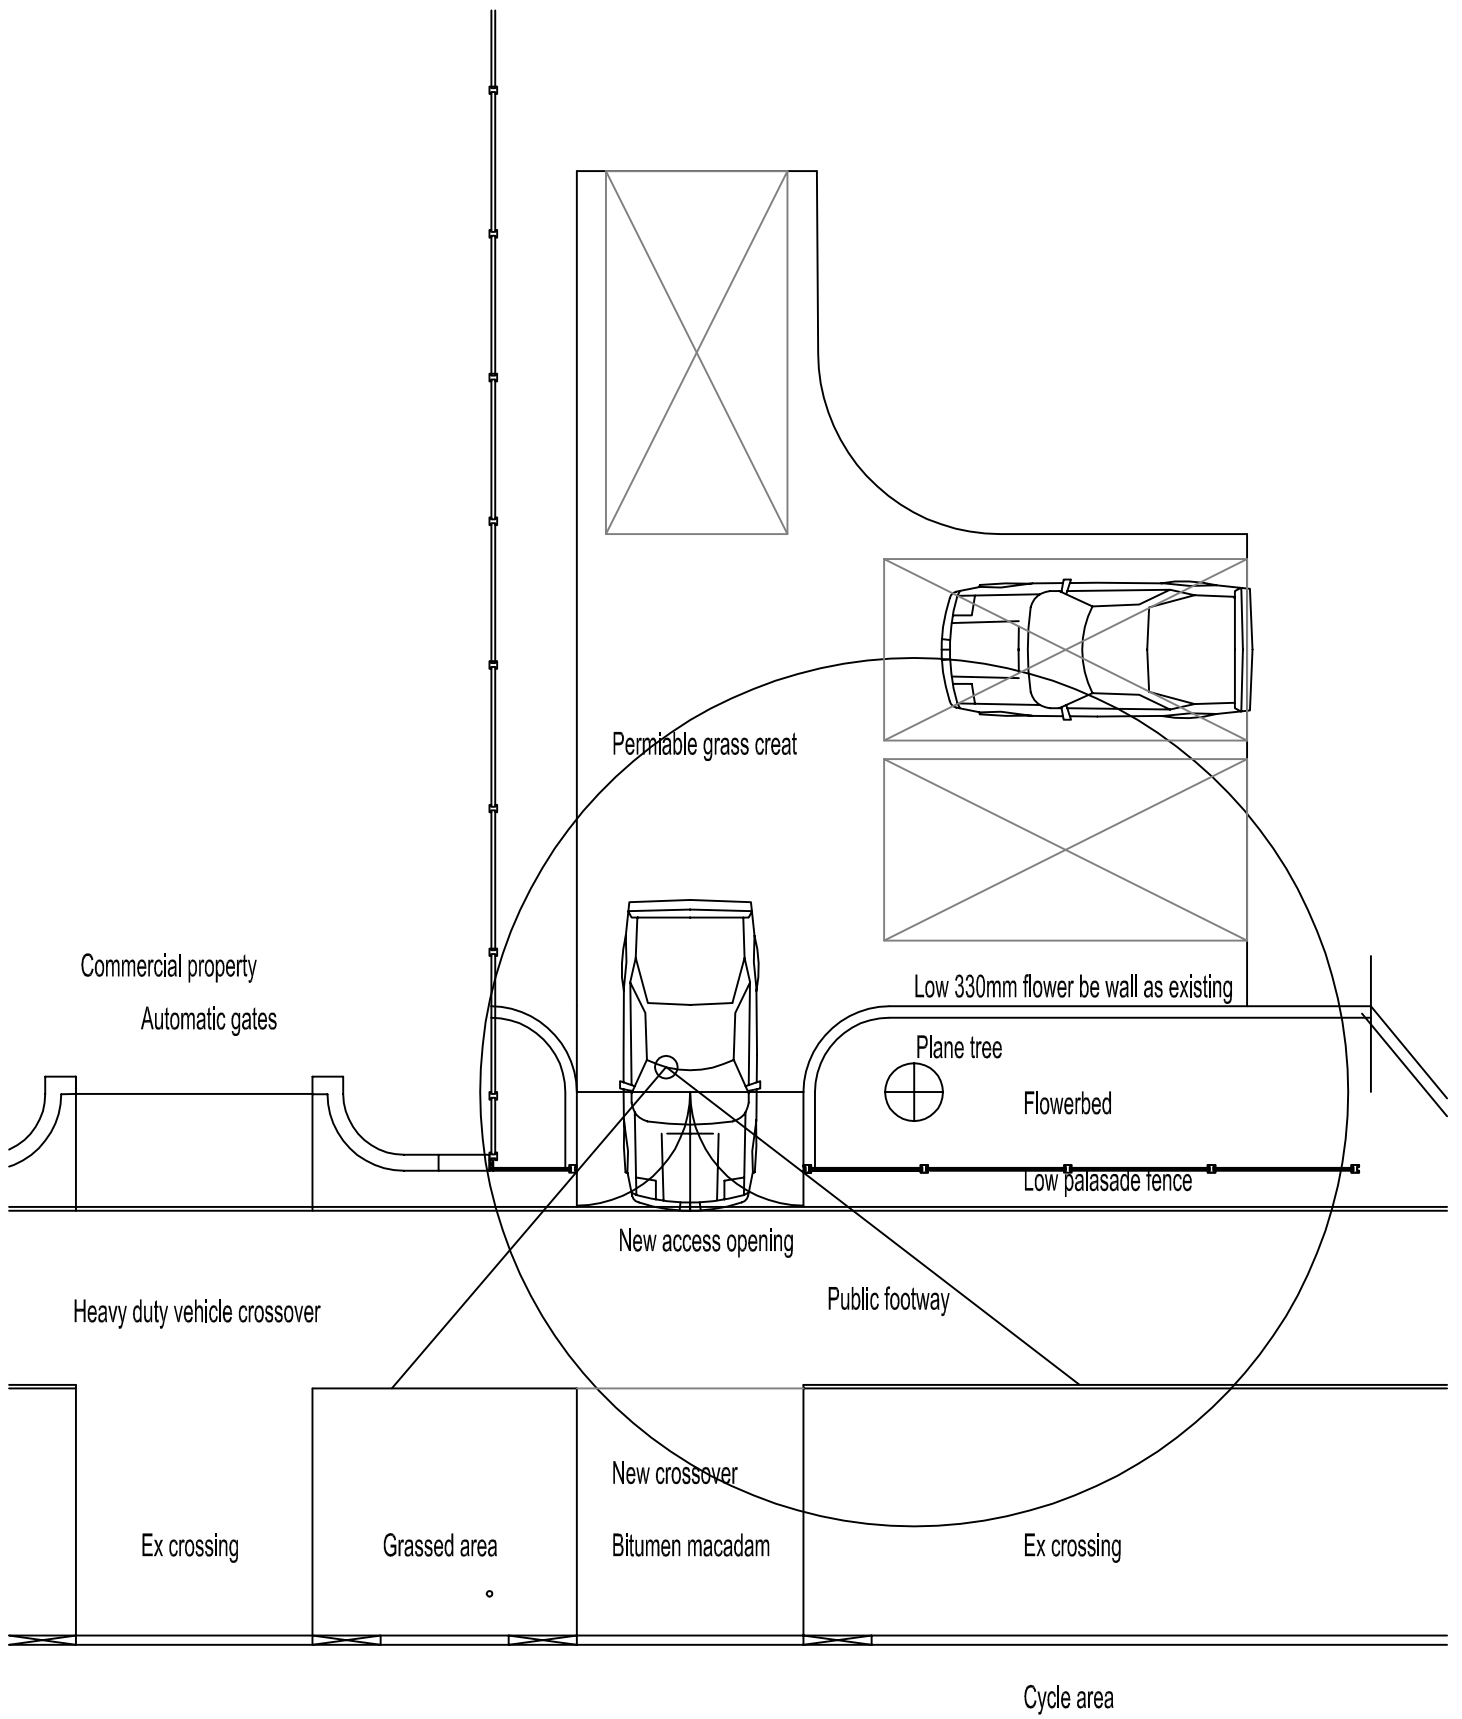

NOTES: Streetwise licence No. 100047474

For the direction of North please refer to Location Plan Drawing No 1

A4

Address: 241 LONDON ROAD, WaterlooVille, PO8 8DD	Detail: PLAN	Scale: 1/100
Title: NEW ACCESS TO MAIN ROAD	Drg No: 2017 07- 9/06	Rev: A