




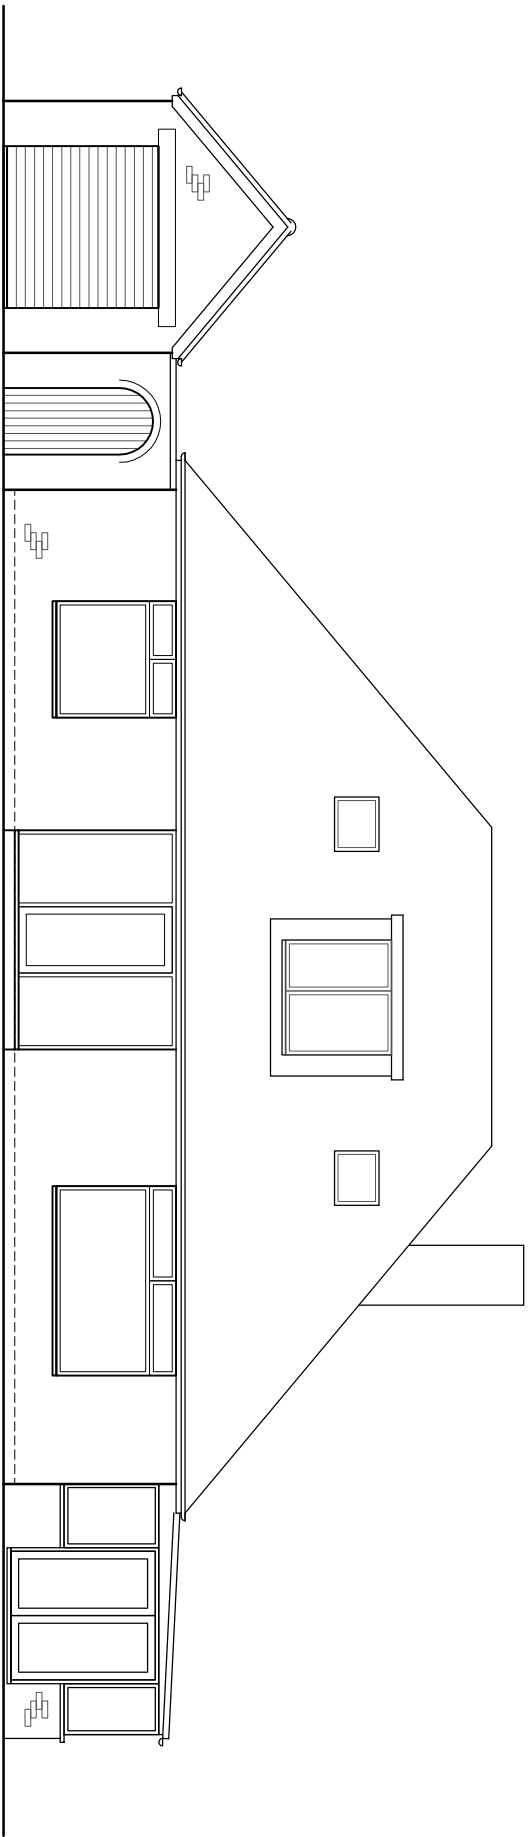


FRONT(SOUTH)  
1:100

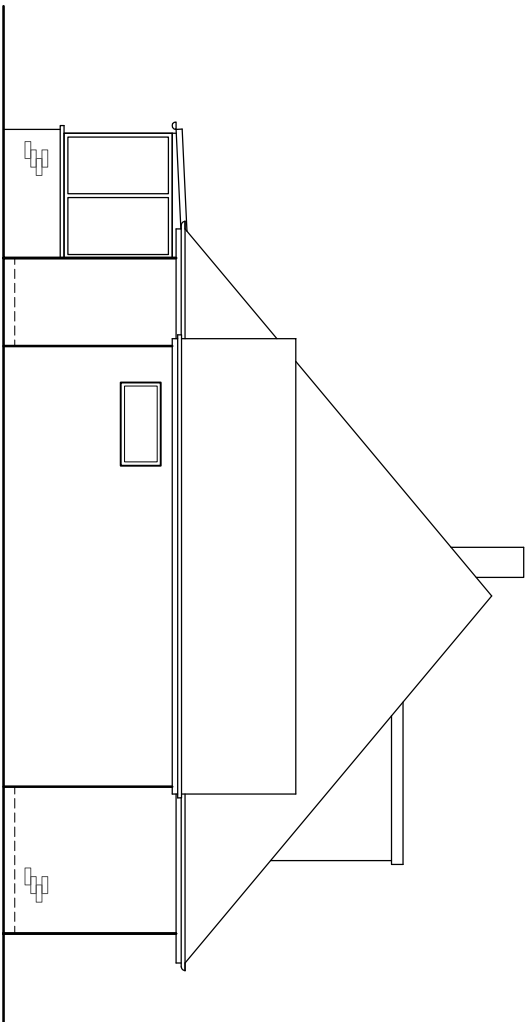

SIDE(WEST)  
1:100

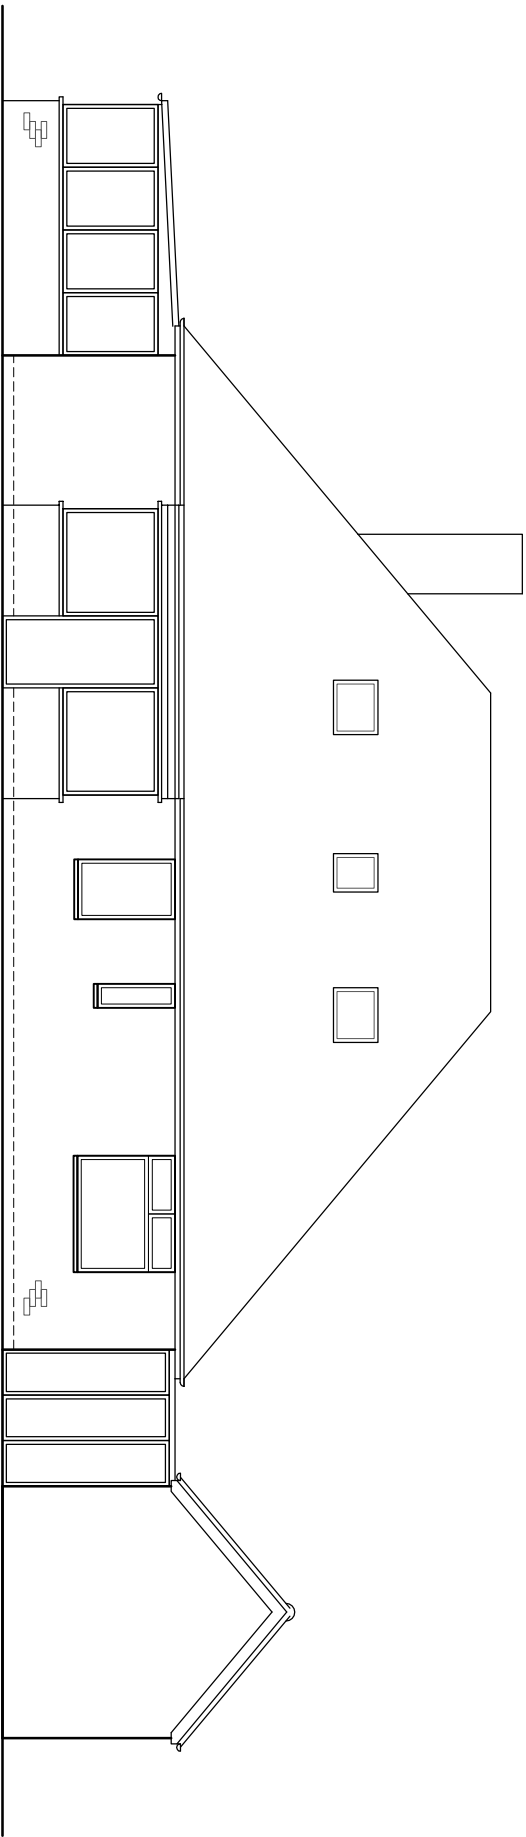

REAR(NORTH)  
1:100

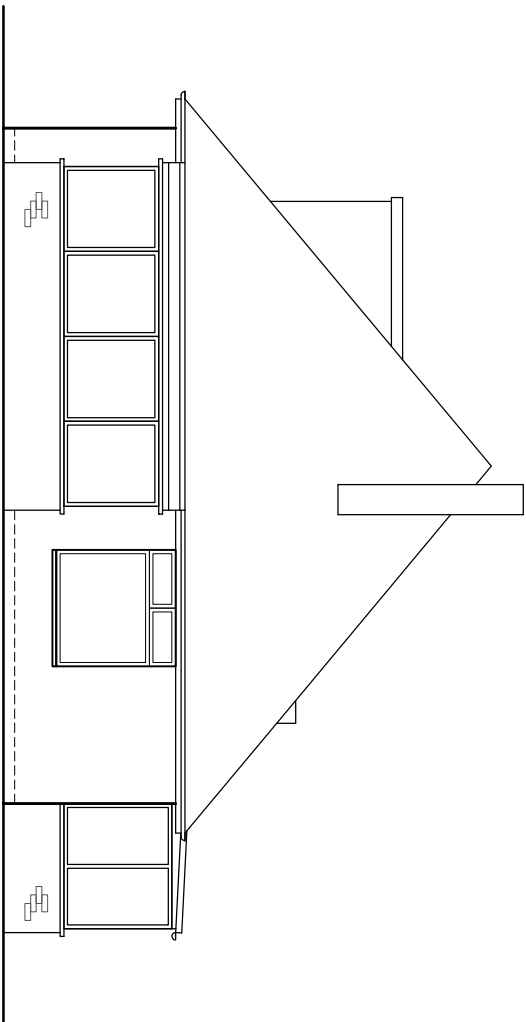

SIDE(EAST)  
1:100