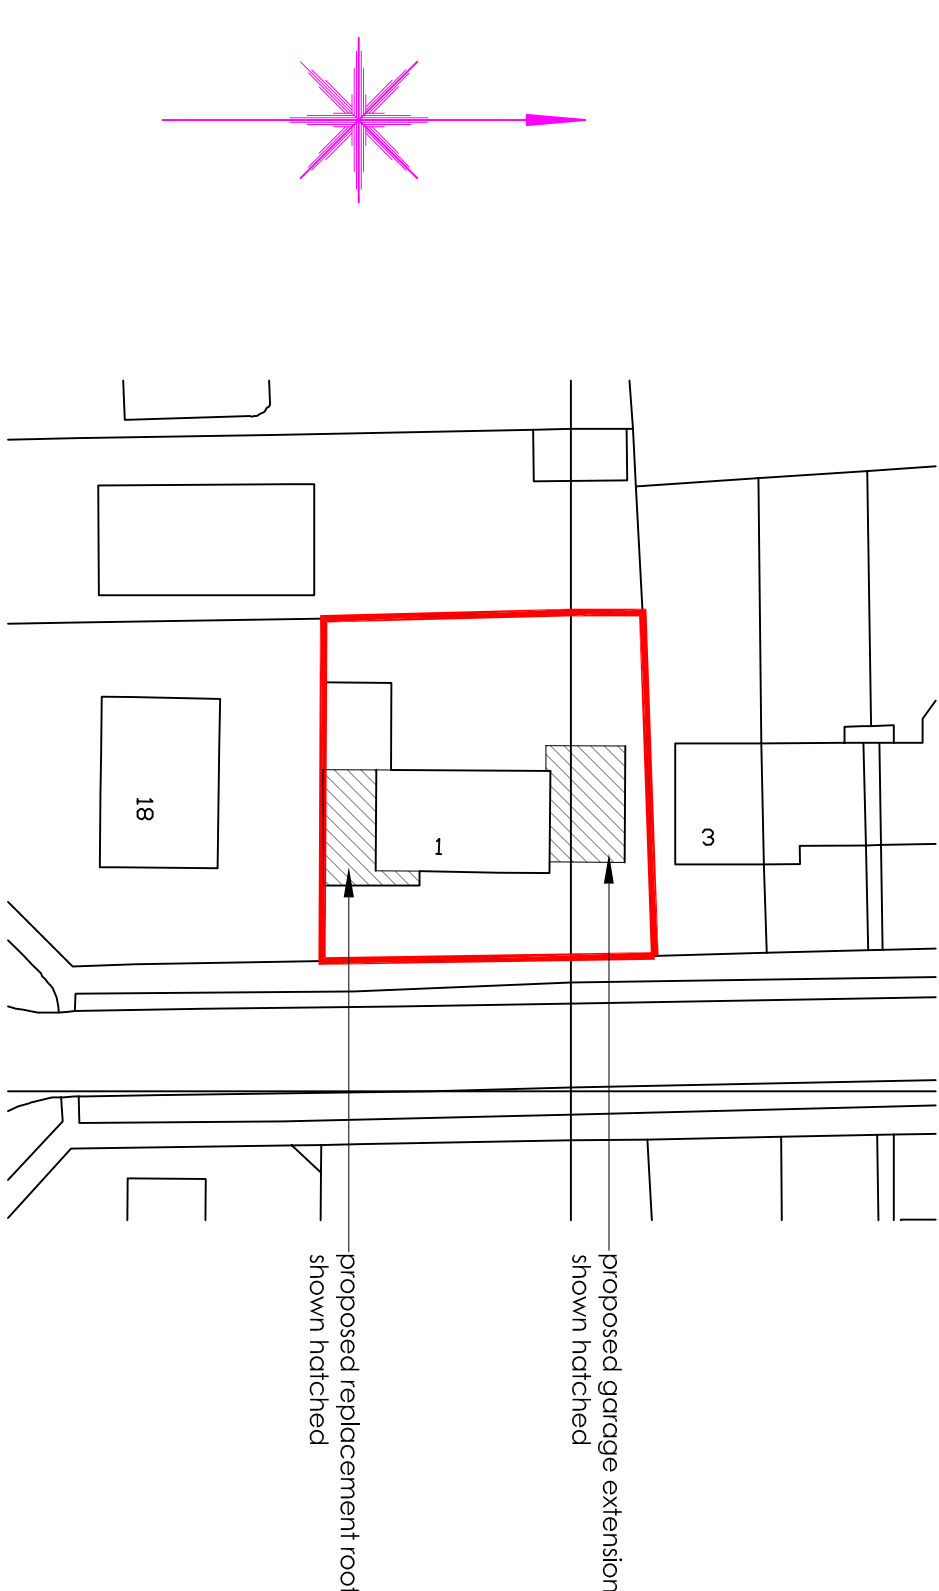
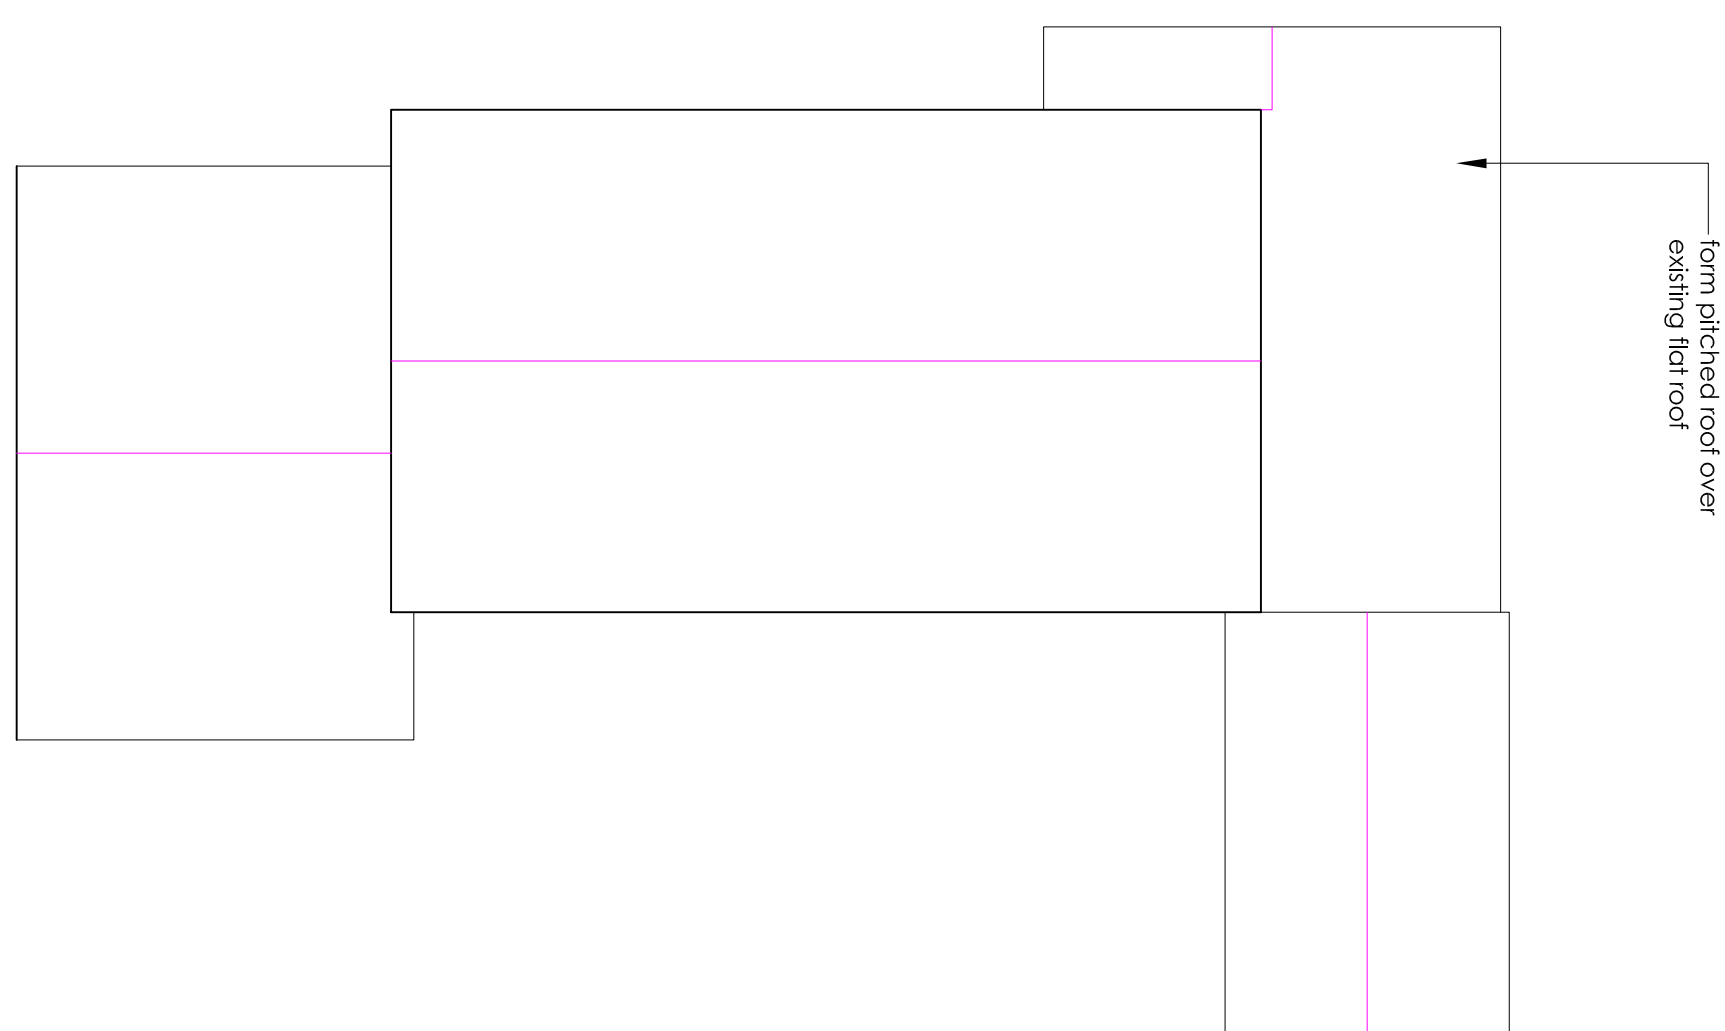
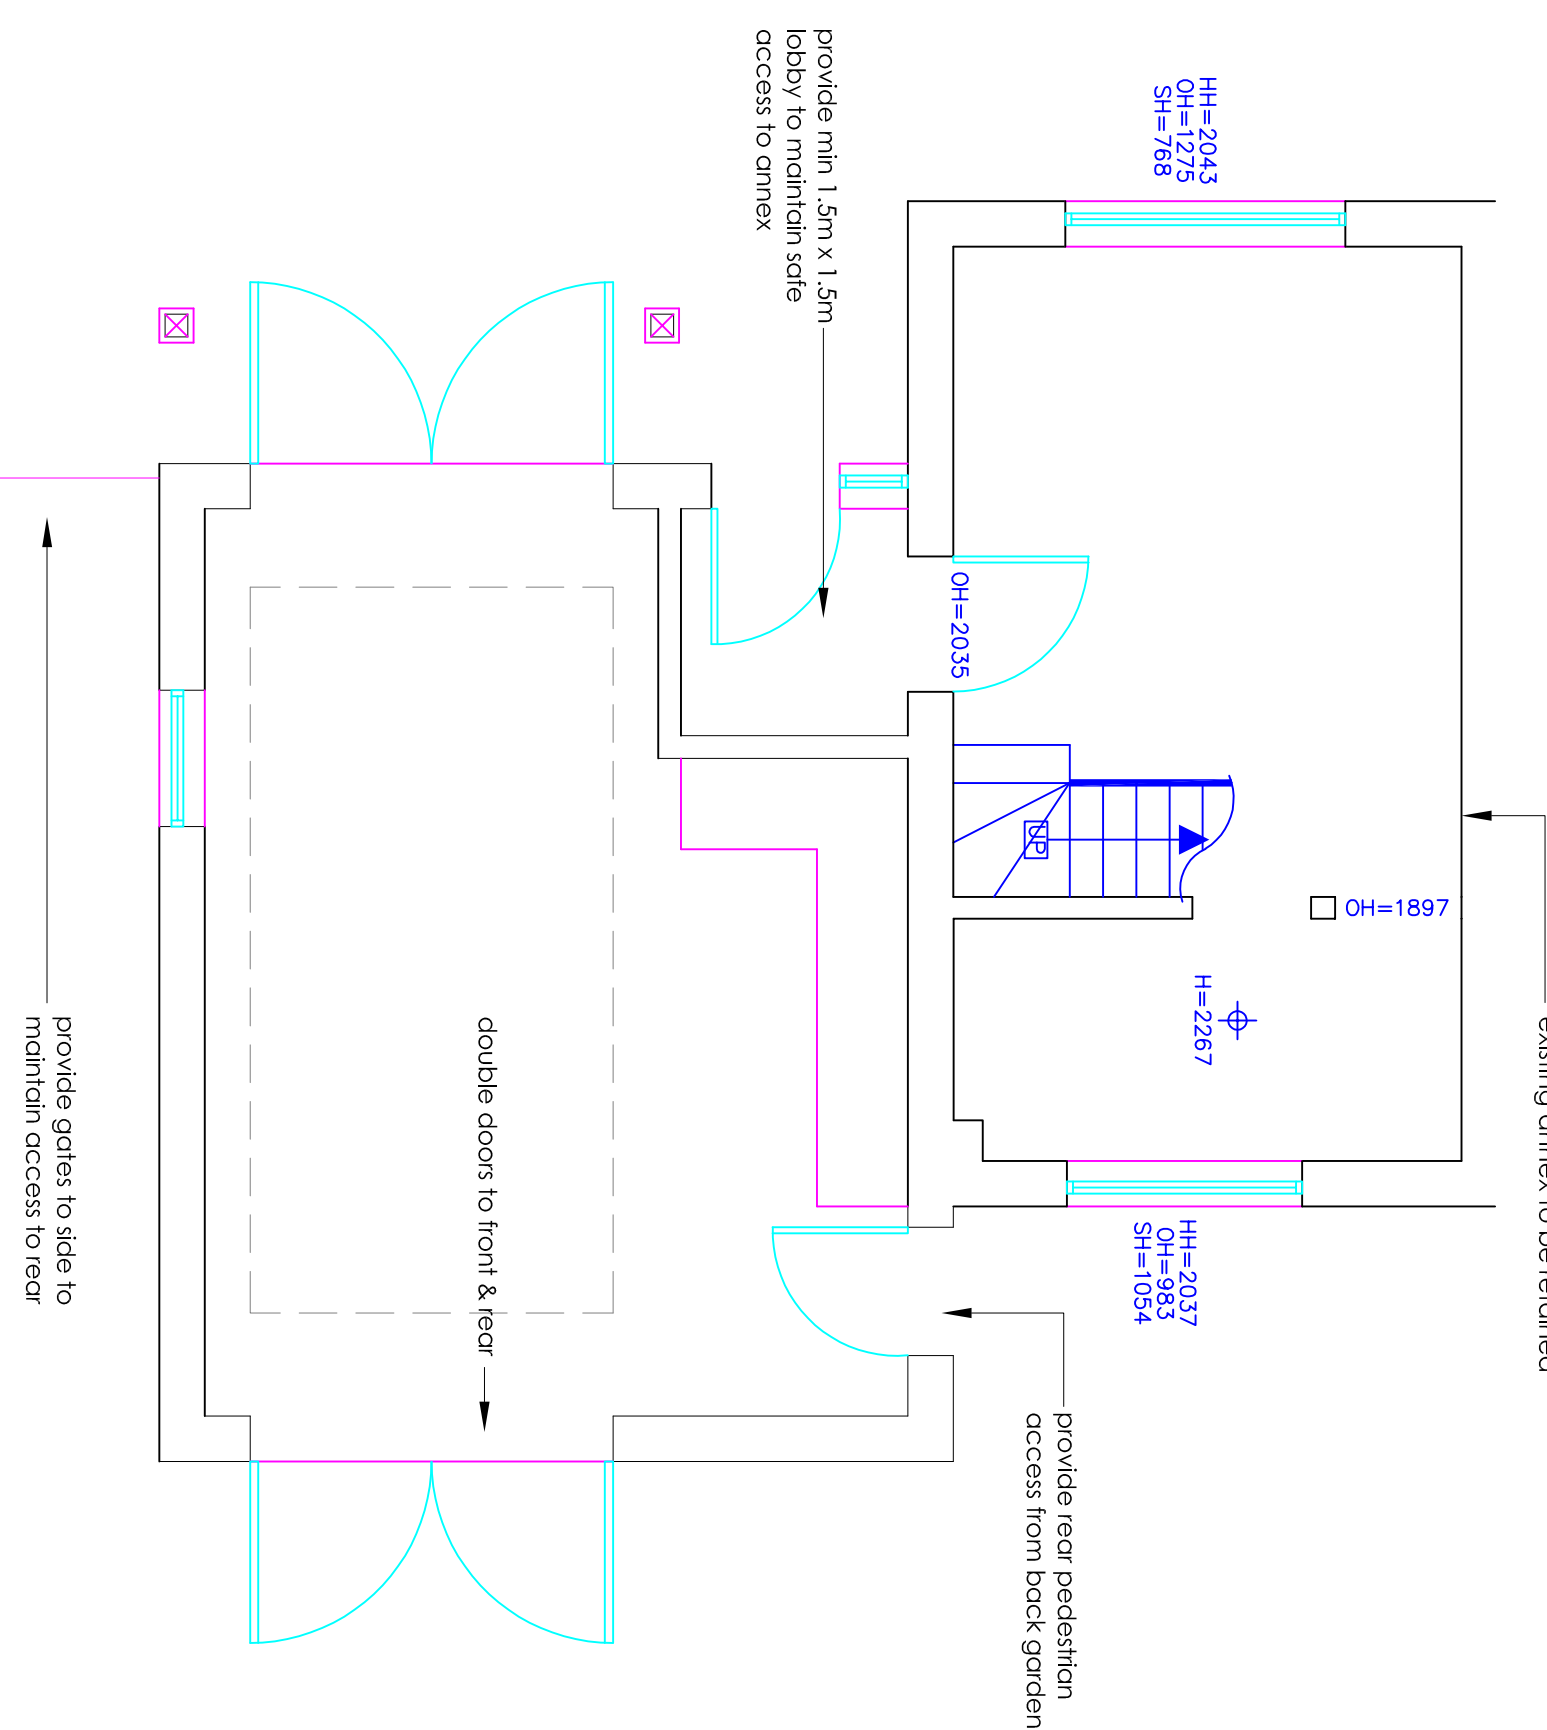
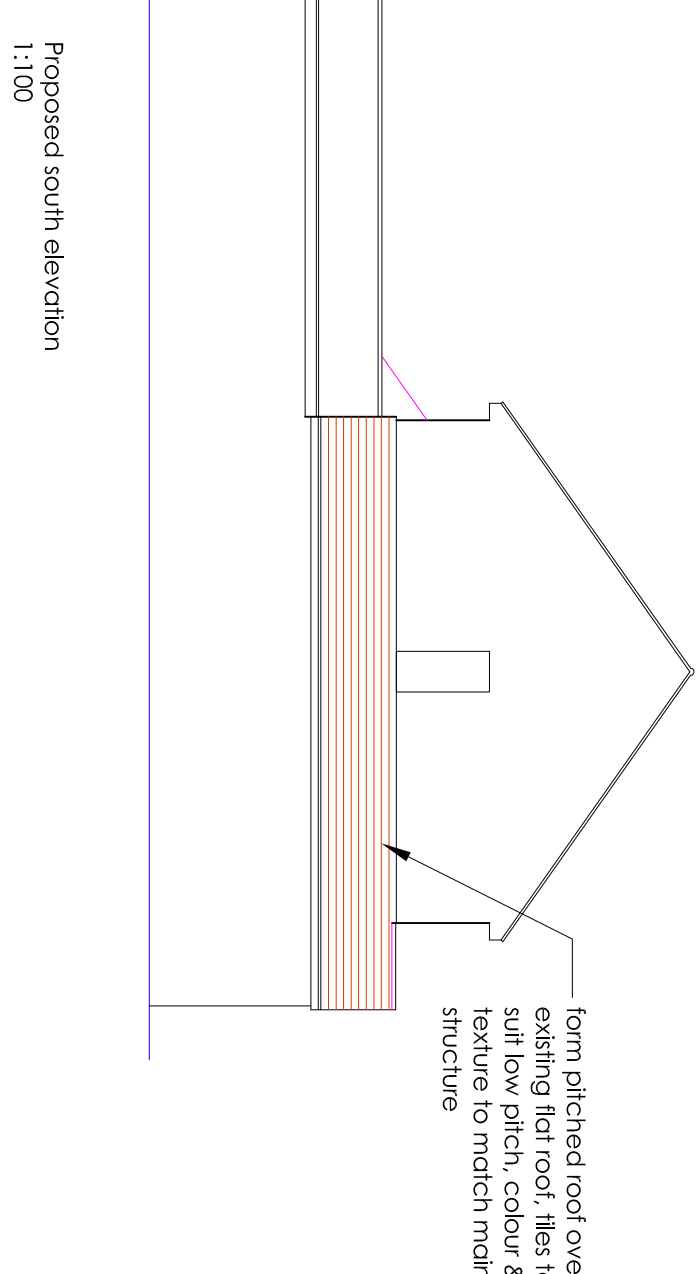
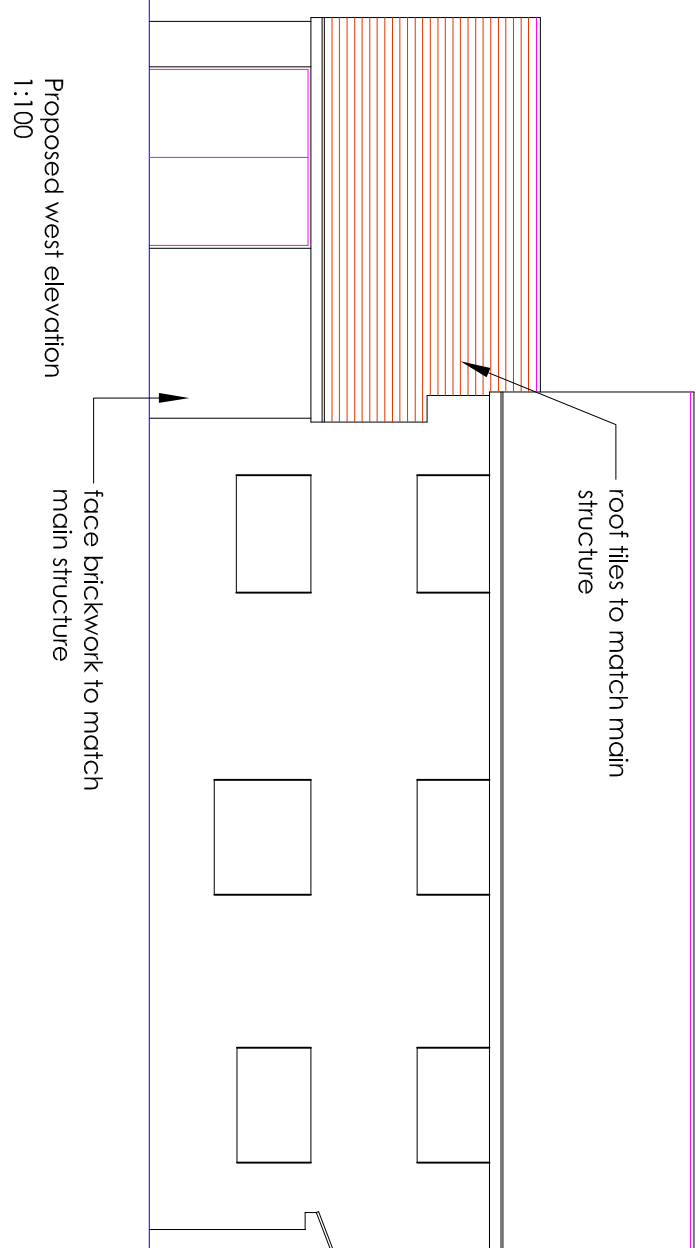
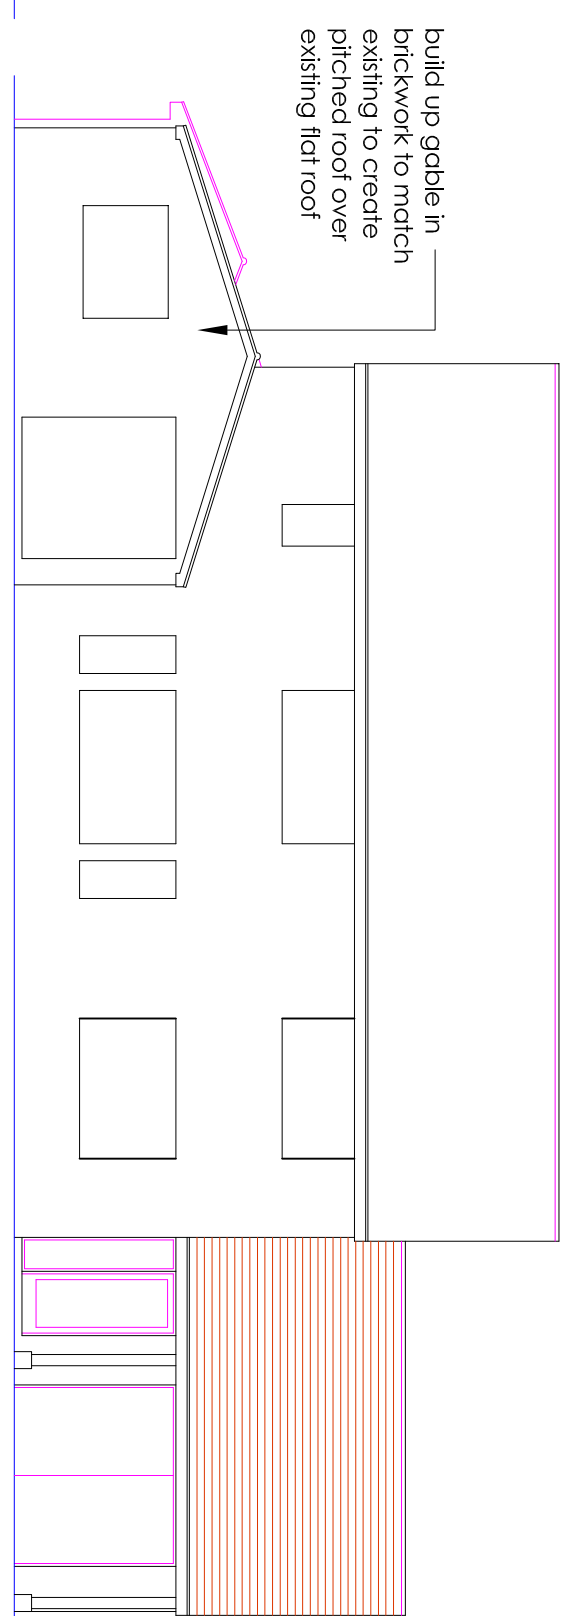
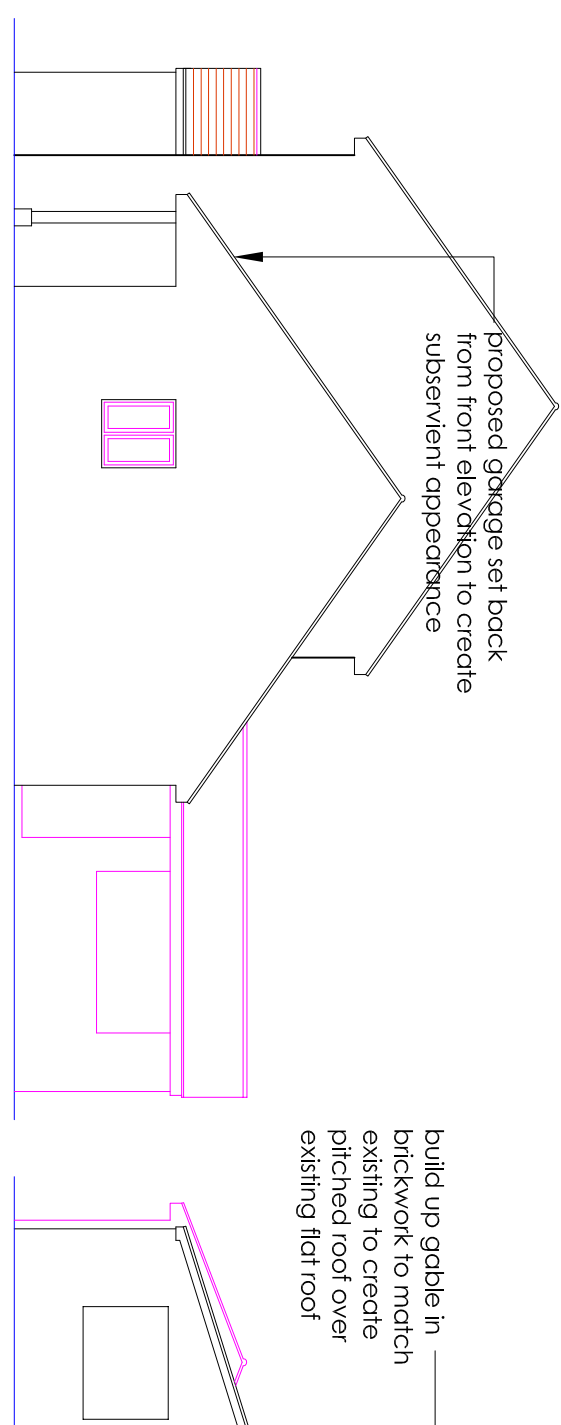
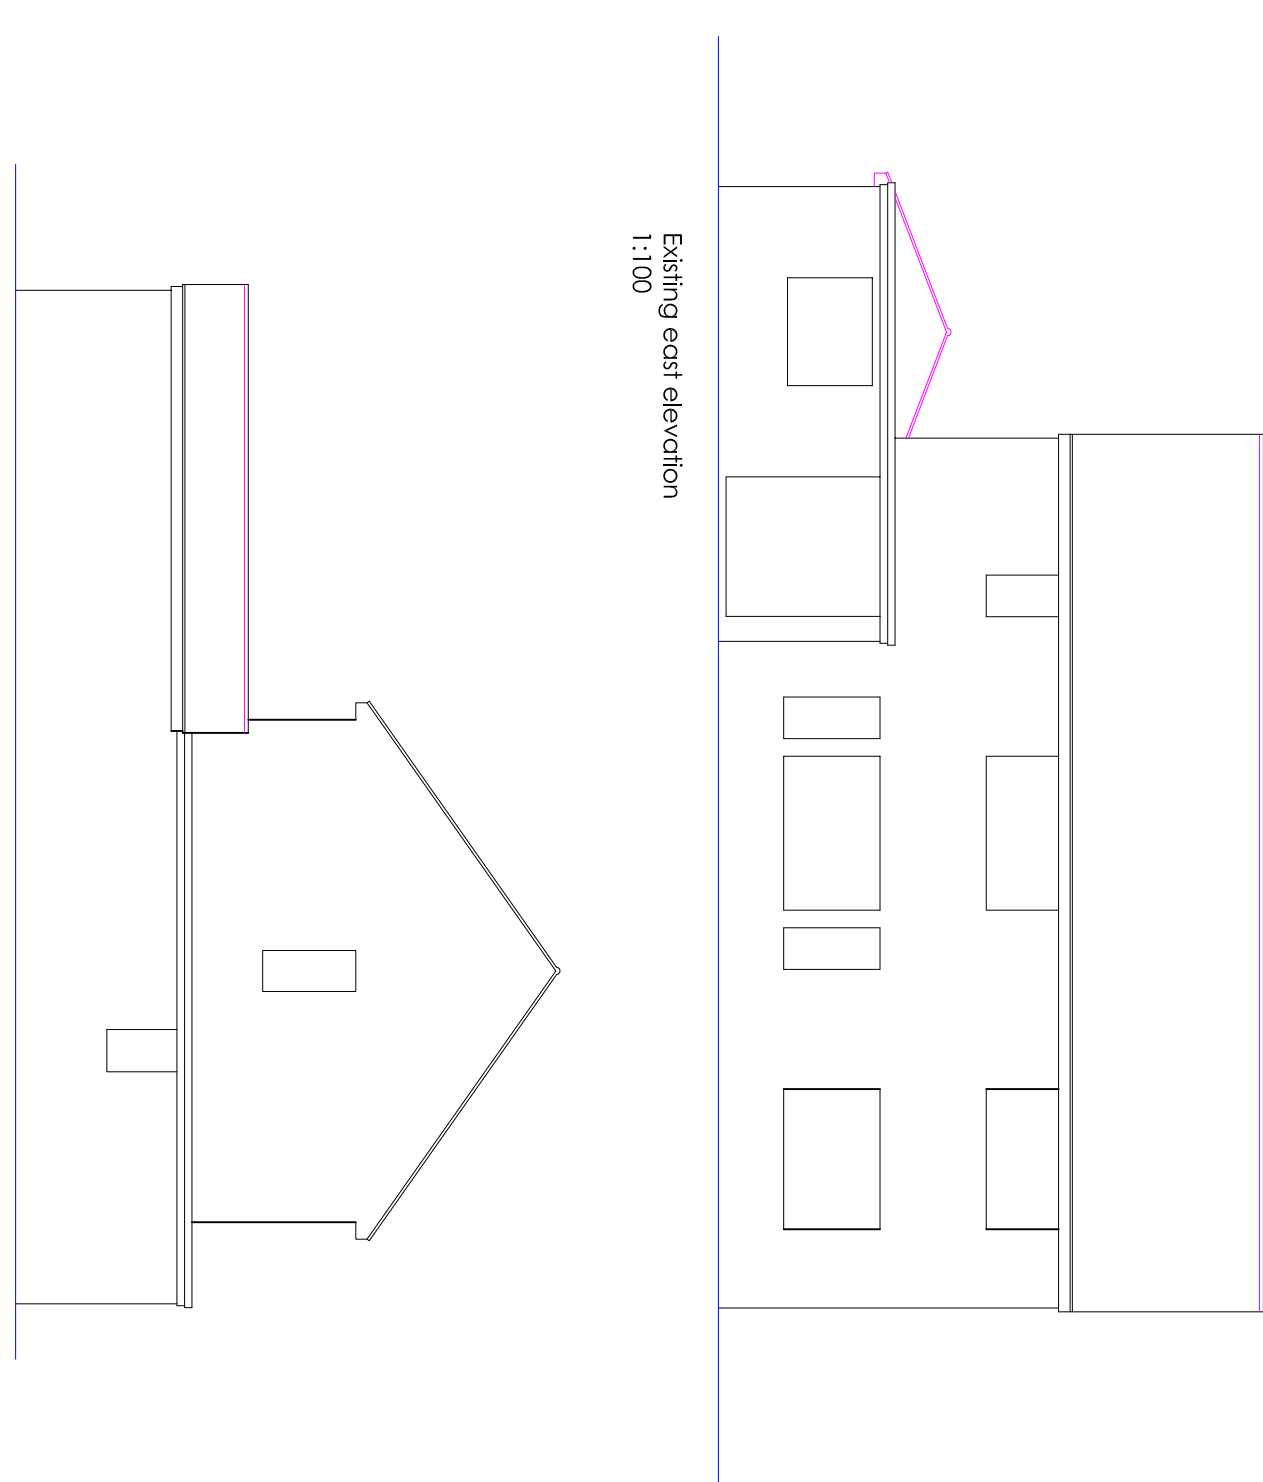
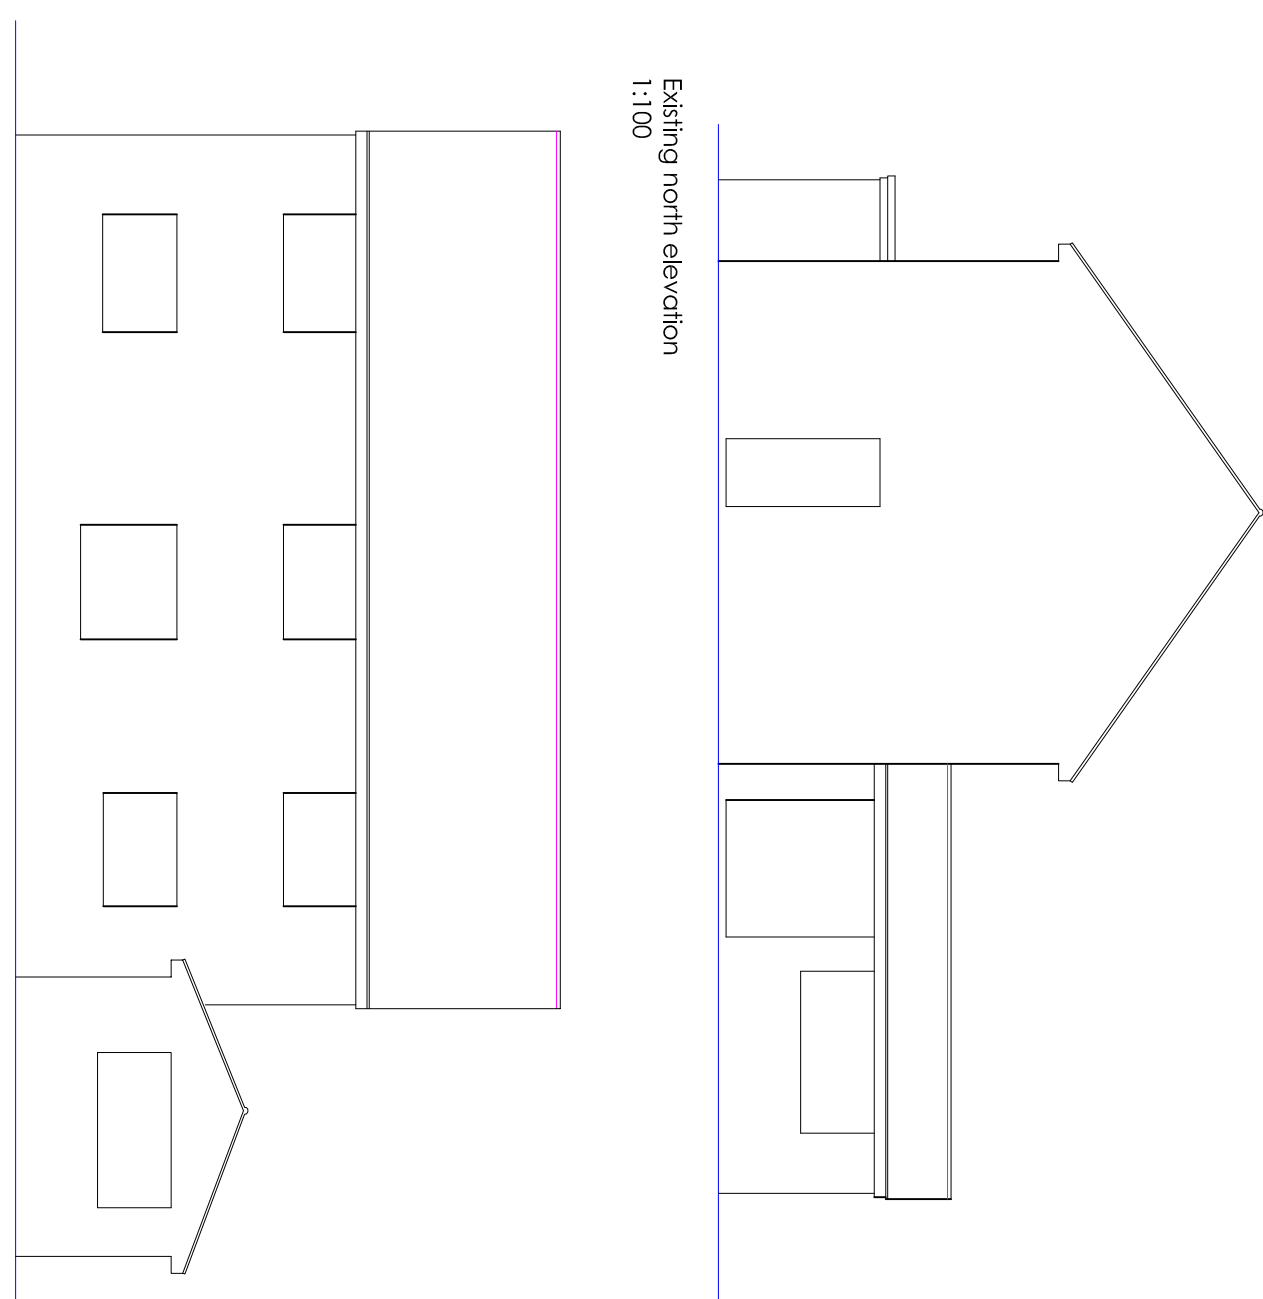
 
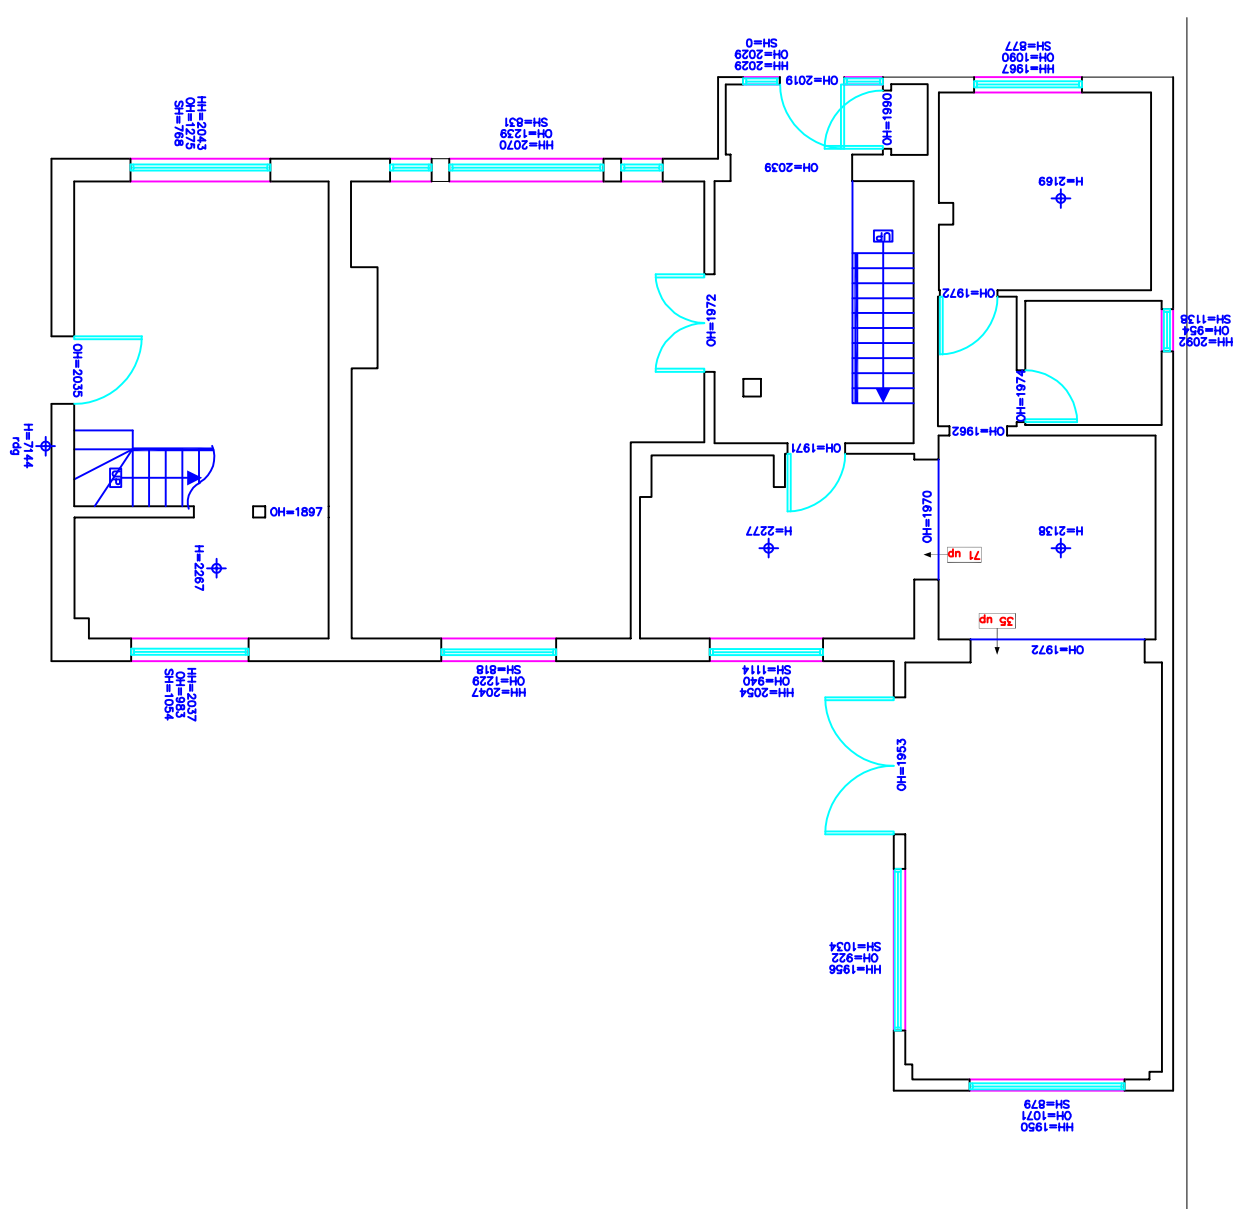


Proposed ground floor plan
1:50

NOTES
Survey accurate at time of site attendance. Do not scale from printed drawings except for planning purposes.
Visible features in the vicinity of the boundaries as shown above, may not represent the extent of legally conveyed

1 Newbarn Road, Bechampton, Hampshire

Proposed garage to north & replacement roof to south

Mr & Mrs Jones

May '18

1:00 & 1:50 @A1